


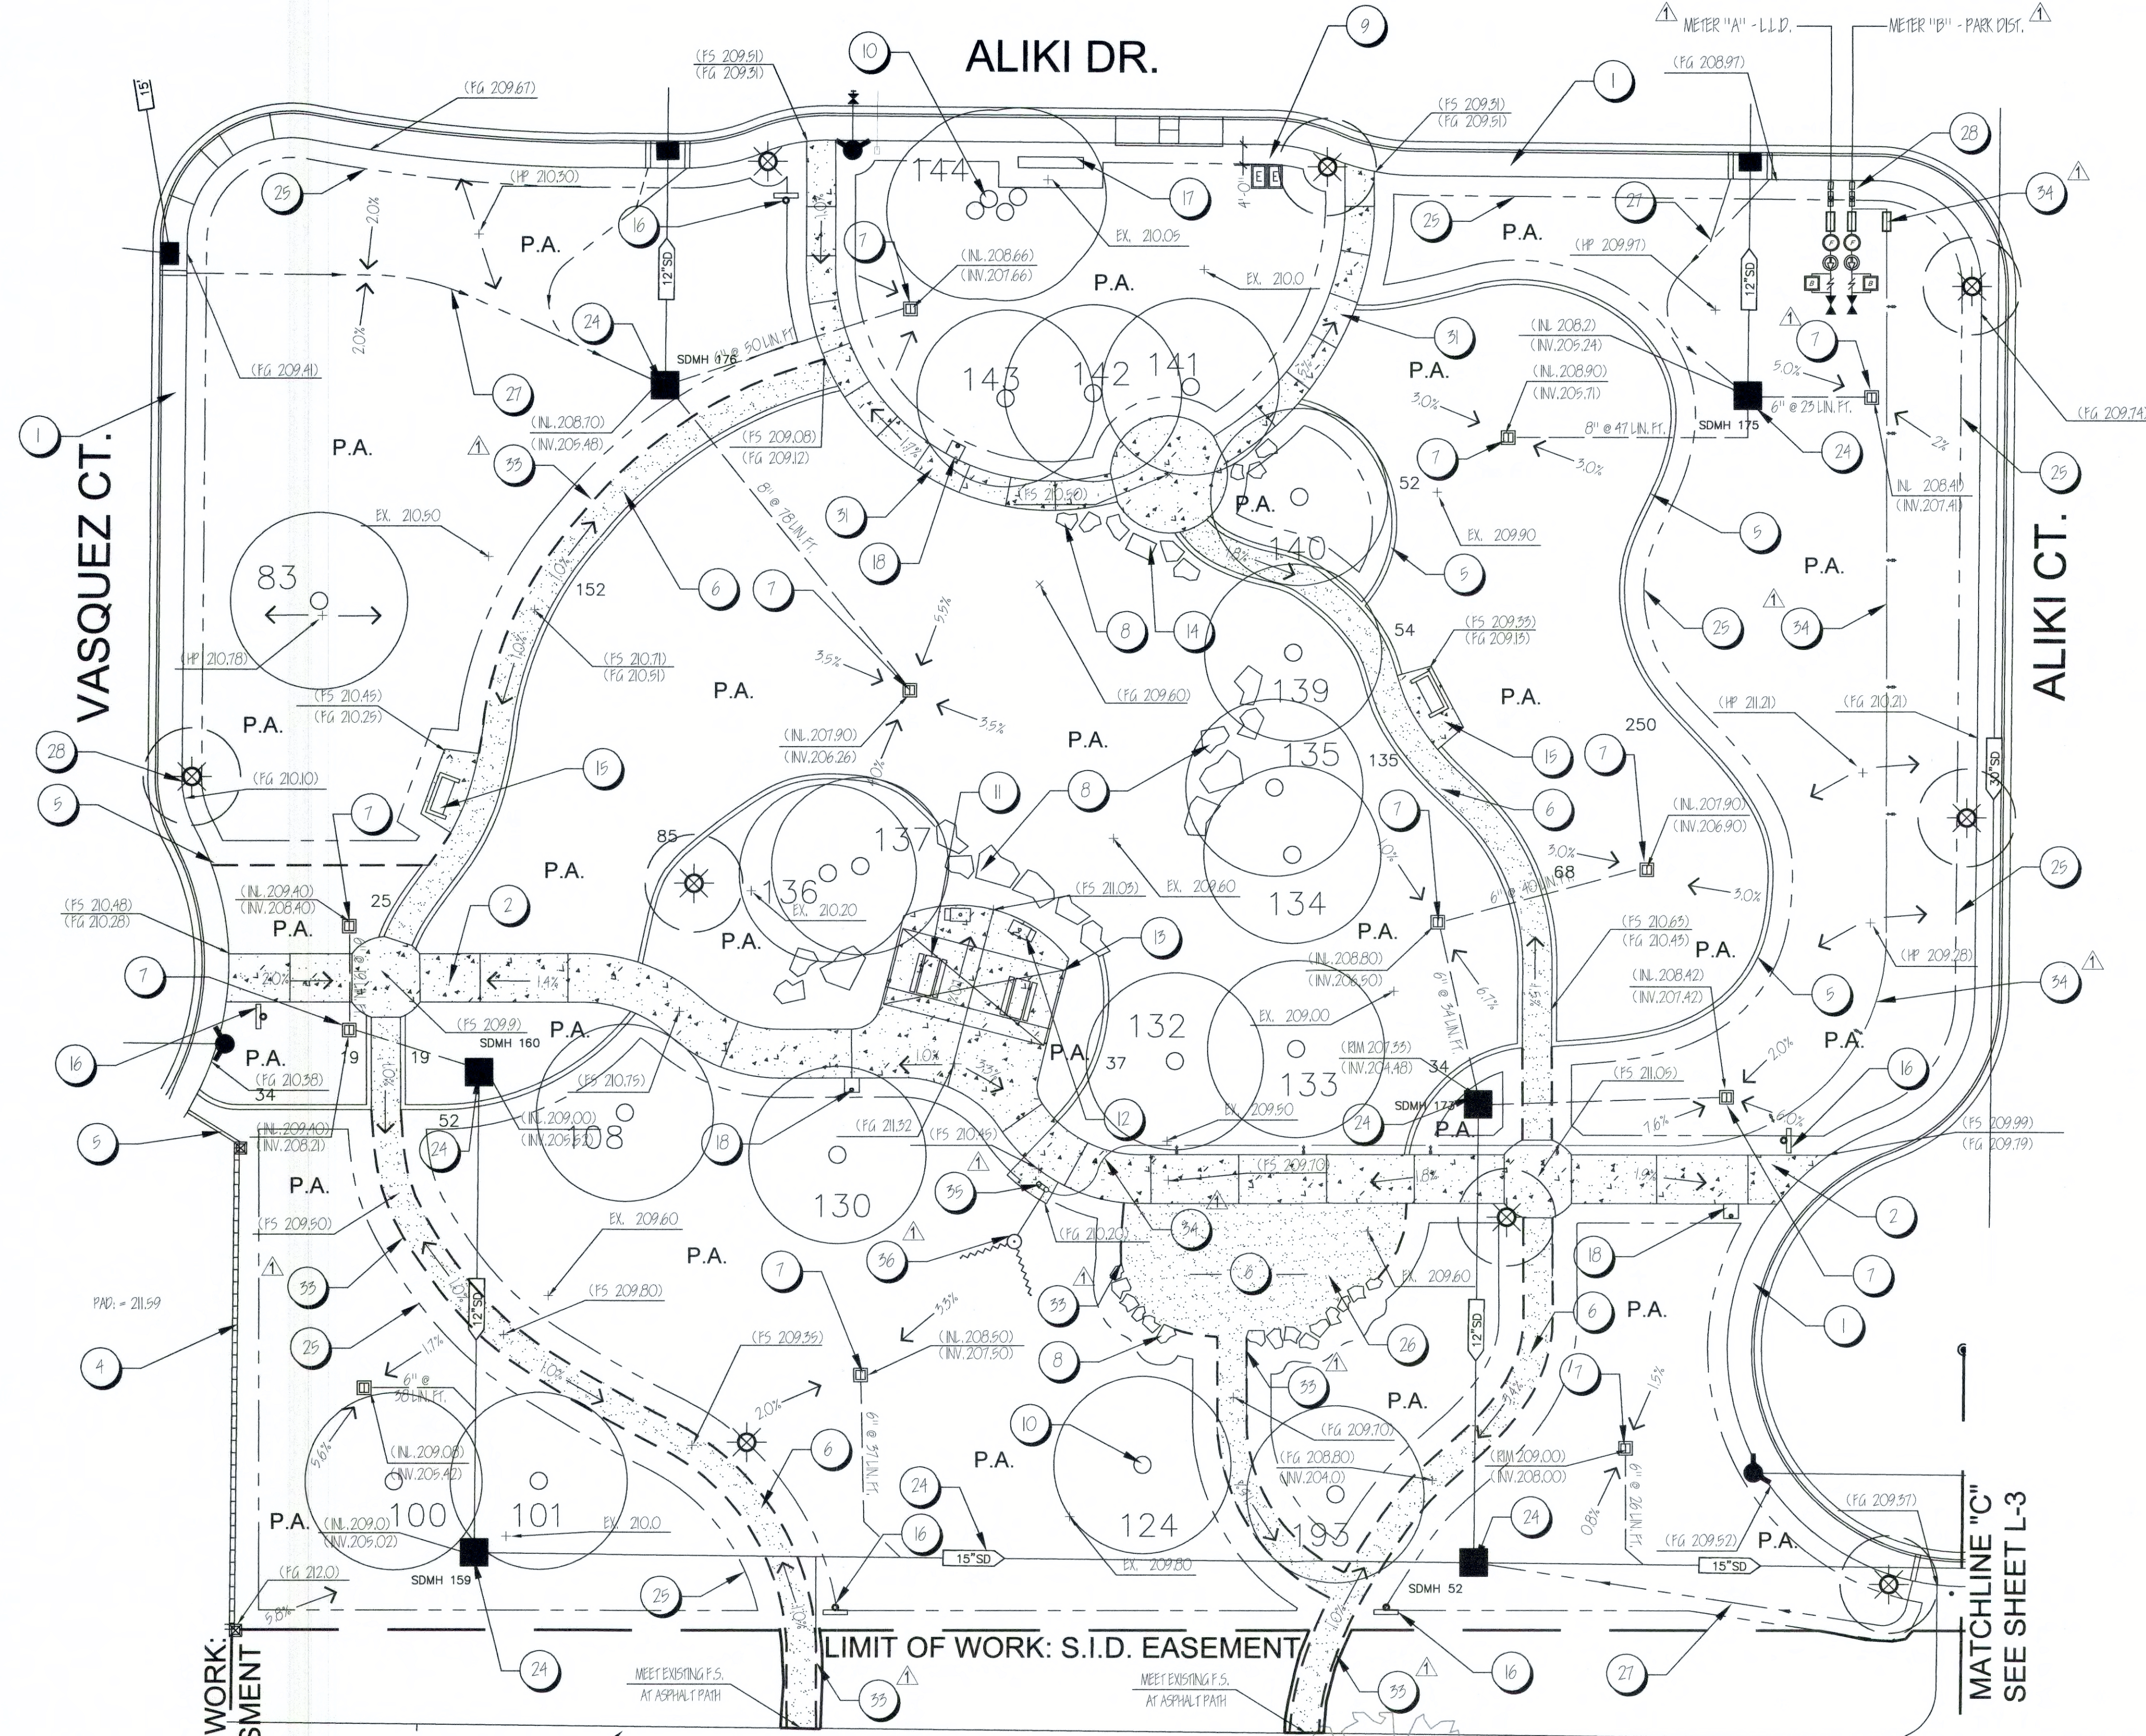

- ### LANDSCAPE / SITE ELEMENTS
- CONC. PERIMETER WALK, PER CIVIL ENG.
 - NEW 10 FT. WIDE CONC. PATH, VEHICULAR RATED PER DETAIL 4.6, SHEET L-16.
 - REMEDY OFF-SITE SOIL DISTURBANCE-RAKE/REMOVE CLODS AND DEBRIS, ADD 3" LAYER WOOD CHIP MULCH.
 - MASONRY WALL PER CIVIL ENG. SHEET W-1. MATERIAL DESIGN PER DETAIL A, SHEET L-1. NO CONSTRUCTION ON PRIVATE PARCELS.
 - CONCRETE MOW CURB AT TURF / P.L. / D.G. WALKS PER CITY STANDARD DETAIL 4.23, SHEET L-16.
 - COMPACTED AND SEALED D.G. OVER ROAD BASE PER DETAIL A, THIS SHEET 5,000 S.F. TOTAL.
 - 12" X 12" CONC. DRAIN INLET W/ CAST IRON LOCKING GRATE PER DETAIL B, THIS SHEET. RIM AND INVERT EL. PER PLAN. 3 FT. MIN. CLEAR OF POTABLE WATER LINE.
 - SANDSTONE BOULDER 2' X 4' MIN. MATCH SOURCE BY CITY OF VACAVILLE PARKS DEPT.-LAGOON VALLEY
 - (1) DOUBLE PANEL 100v SUBMETER PER DETAIL A, SHEET L-11.
 - NUMBERED TREE TO REMAIN. SEE SHEET L-1 FOR SPECIES, SIZE. SEE DETAIL A, SHEET L-5 FOR PROTECTION MEASURES DURING CONSTRUCTION.
 - CONCRETE PICNIC BENCH PER CITY STANDARD DETAIL 4.11, SHEET L-16.
 - BBQ STANDS PER DETAIL D, THIS SHEET.
 - STEEL FRAME AND ROOF SHADE STRUCTURE, PER DETAILS C AND D, SHEET L-16.
 - INTERPRETIVE SIGN FRAME PER DETAIL E, SHEET L-16. OWNER TO SUBMIT INTERPRETIVE SIGN GRAPHICS AND TEXT IN DIGITAL AND PRINTED FORM TO CITY OF VACAVILLE PARKS DEPT. FOR APPROVAL PRIOR TO FABRICATION.
 - PARK BENCH AT CONC. PAD PER DETAIL A, SHEET L-16.
 - PARK REGULATIONS SIGN PER DETAIL 4.30, SHEET L-16.
 - P.A. = PLANTING AREA. TOP-DRESS WITH 3" CONTINUOUS LAYER OF WOOD CHIP MULCH, 760 CU. YDS.
 - PARK NAME MONUMENT PER CITY STANDARD DETAIL 4.6, SHEET L-16.
 - TRASH TOTE PAD AND ANCHOR POST PER DETAIL 4.31, SHEET L-16.
 - SECONDARY ENTRY PILLAR PER DETAIL B, SHEET L-17.
 - PRIMARY ENTRY MONUMENT PER DETAIL A, C AND D, SHEET L-17 AND STRUCTURAL DETAILS S-1, S-2 AND S-3.
 - S.I.D. EASEMENT, NO CONSTRUCTION WITHIN EASEMENT.
 - 6 FT. TALL TUBE STEEL FENCE PER DETAIL B, SHEET L-17, 688 LIN. FT.
 - 8 FT. WIDE DOUBLE DOUBLE SWING GATE PER DETAIL C, SHEET L-16, MATCH #22 FOR HEIGHT AND FINISH.
 - SEE CIVIL IMPROVEMENT PLANS, SHEET D3 FOR STORM DRAIN SYSTEM CONNECTION.
 - 4 FT. PLANTING AND IRRIGATION SETBACK AT WALKS, CURBS, WALLS AND SIGNS. SEE DETAIL A, SHEET L-10.
 - INFORMAL GROUP USE AREA.
 - CENTURLINE, VEGETATED SWALE PER CIVIL PLANTING PER DETAIL A, SHEET L-6.
 - (2) 1-1/2" IRRIGATION METERS, CONNECTION MANIFOLDS AND BOOSTER PUMPS PER DETAIL A, SHEET L-12.
 - THRU-CURB DRAIN PER DETAIL C, THIS SHEET.
 - 6" CONC. CURB PER CIVIL ENG. 207 LIN. FT. TOTAL.
 - 6 FT. WIDE CONC. WALK PER DETAIL 4.26, SHEET L-17.
 - 32' REMOVABLE BOLLARDS AT MULTI-USE TRAIL PER CIVIL.
 - 1/4" WIDTH X 5" DEPTH STEEL HEADER BY "SURE-LOC" SURE-RUST FINISH. SEE DETAIL F, SHEET L-6.
 - 1" POLYETHYLENE WATER LINE, SINGLE RUN, NO JOINTS. 24" MIN. COVER, SINGLE STRAND, #10 AWG JACKETED SOFT COPPER WIRE ATOP WATER LINE. SECURE WITH TAPE EVERY 10 FT. O.C. TIE TO 3/4" R.P.B.P AFTER PARK DEPT. METER "B". SEE DETAIL A, SHEET L-12, BACKFLOW PER DETAIL 5-18, SHEET L-16_B.
 - DRINKING FOUNTAIN BY M.D.F. SEE DETAIL A, SHEET L-16_B. SET ON 5' X 10' CONC. SLAB, CENTER AND 18" MIN. FROM EAST EDGE AS SHOWN. 5' X 5' CLEAR MIN. FOR A.D.A.
 - SUMP DRAIN AND PERCOLATION LINES PER DETAIL B, C AND D, SHEET L-16_B.

- ### GRADING LEGEND
- FG FINISH GRADE AT LANDSCAPE
FS FINISH SURFACE AT CONCRETE OR D.G.
HP HIGH POINT
TW TOP OF WALL
INV. DRAIN INLET GRATE. SEE DETAIL "B" THIS SHEET
INLT. INVERT ELEVATION
INLT. INLET ELEVATION
DIRECTION OF SURFACE FLOW
DOUBLE WALL HOPE DRAIN LINE, SMOOTH INTERIOR WALL, 8" MIN. COVER, SIZE AND LENGTH PER PLAN, 1% MIN. SLOPE
PERCENT SLOPE AT FINISH SURFACE / GRADE
NEW LANDSCAPE ELEVATION
EXISTING ELEVATION TO REMAIN (SEE CIVIL FOR SURVEY)

- ### GRADING NOTES
- PRIOR TO INITIATING WORK, CONTRACTOR SHALL VERIFY ALL GRADES, UTILITY LOCATIONS, TREE PROTECTION ZONES (TPZ) EXISTING DRAINAGE STRUCTURES, AND STREET IMPROVEMENTS. IMMEDIATELY NOTIFY OWNERS REPRESENTATIVE OF ANY FIELD DISCREPANCIES.
 - ALL PLANTED AREAS TO AT A MINIMUM 2% SLOPE UNLESS OTHERWISE NOTED.
 - FINISH GRADES IN PLANTED AREAS SHALL BE 2" BELOW TOP OF CURB OR PAVING IN SHRUB AREAS.
 - WALK, WALL AND CURB INFORMATION PER CIVIL IMPROVEMENT PLANS.
 - ALL A.D.A. ACCESS, ASPHALT PAVING AND STORM DRAINS PER CIVIL IMPROVEMENT PLANS.
 - TOP-DRESS ALL FINISHED LANDSCAPE AREAS PER CITY STANDARD #23.
 - ALL PLANTING AREAS SHOWN (PA) SHALL BE TILLED AND AMENDED PER CITY STANDARD DETAIL 2.01, SHEET L-8.
 - ALL PLANTING SOILS COMPACTED DURING CONSTRUCTION SHALL BE RE-TILLED PER CITY STANDARD DETAIL 2.01, SHEET L-8.
 - THE CONTRACTOR SHALL BE RESPONSIBLE FOR CONFIRMING AND/OR PLACING ALL SLEEVES PRIOR TO THE INSTALLATION OF PAVING AND OTHER SITE IMPROVEMENTS.
 - ALL TRENCHES AND FORMWORK SHALL BE BACKFILLED WITH CLEAN ON-SITE MATERIAL AND COMPACTED TO 90% RELATIVE COMPACTION.
 - ALL SLOPES AND GRADE TRANSITIONS SHALL BE SMOOTH AND ROUNDED WITHOUT ANY NOTICEABLE HINGE POINTS. SLOPE PROTECTION PER CIVIL.
 - CONTRACTOR TO PROVIDE SOIL ANALYSIS AND AB 1881 COMPLIANCE PER CITY OF VACAVILLE WATER EFFICIENT LANDSCAPE ORDINANCE.

Great Valley Design, Inc.
Regionally Appropriate Landscapes
1219 Spruce Lane
Davis, CA
(530) 231.5890
www.grvalley.com
California Registered Landscape Architect # 4740

Farmstead
Park and Trail Landscape
Vacaville, CA

LANDSCAPE ARCHITECT
Great Valley Design, Inc.
1219 Spruce Lane
Davis, CA 95618
0-9-20
STATE OF CALIFORNIA


MARK	DATE	DESCRIPTION
⚠	21 SEPT, 2020	STEEL HEADER/DRINKING FOUNTAIN


Landscape Elements / Grading Plan

SCALE:	1" = 20'-0"	CLIENT NO.:	
DATE:	31 JULY, 2020	PROJECT NO.:	00719
DRAWN:			
APPROVED:			

FILE NAME: _00719Layout.dwg


L-2

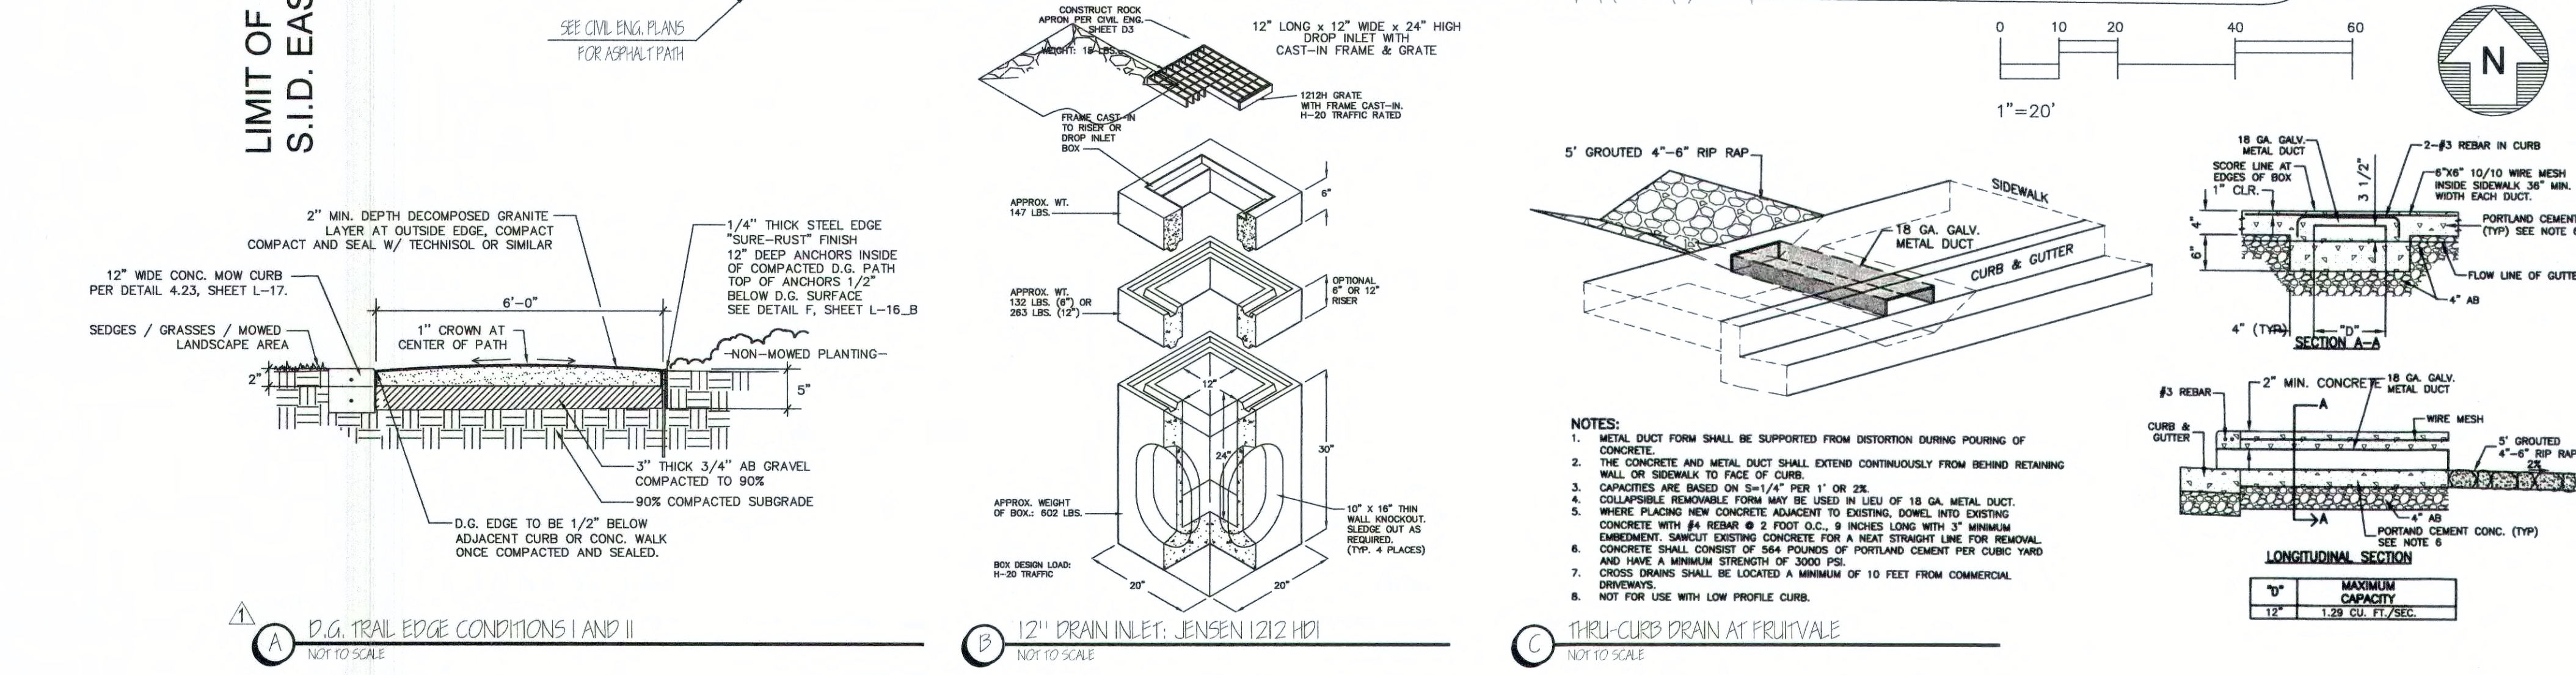

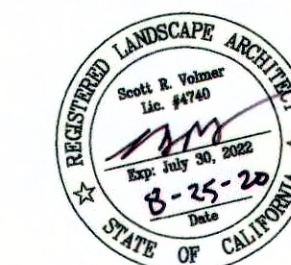


Vacaville, CA

K. ALL LIGHTING LOCATIONS PER CIVIL ENG.

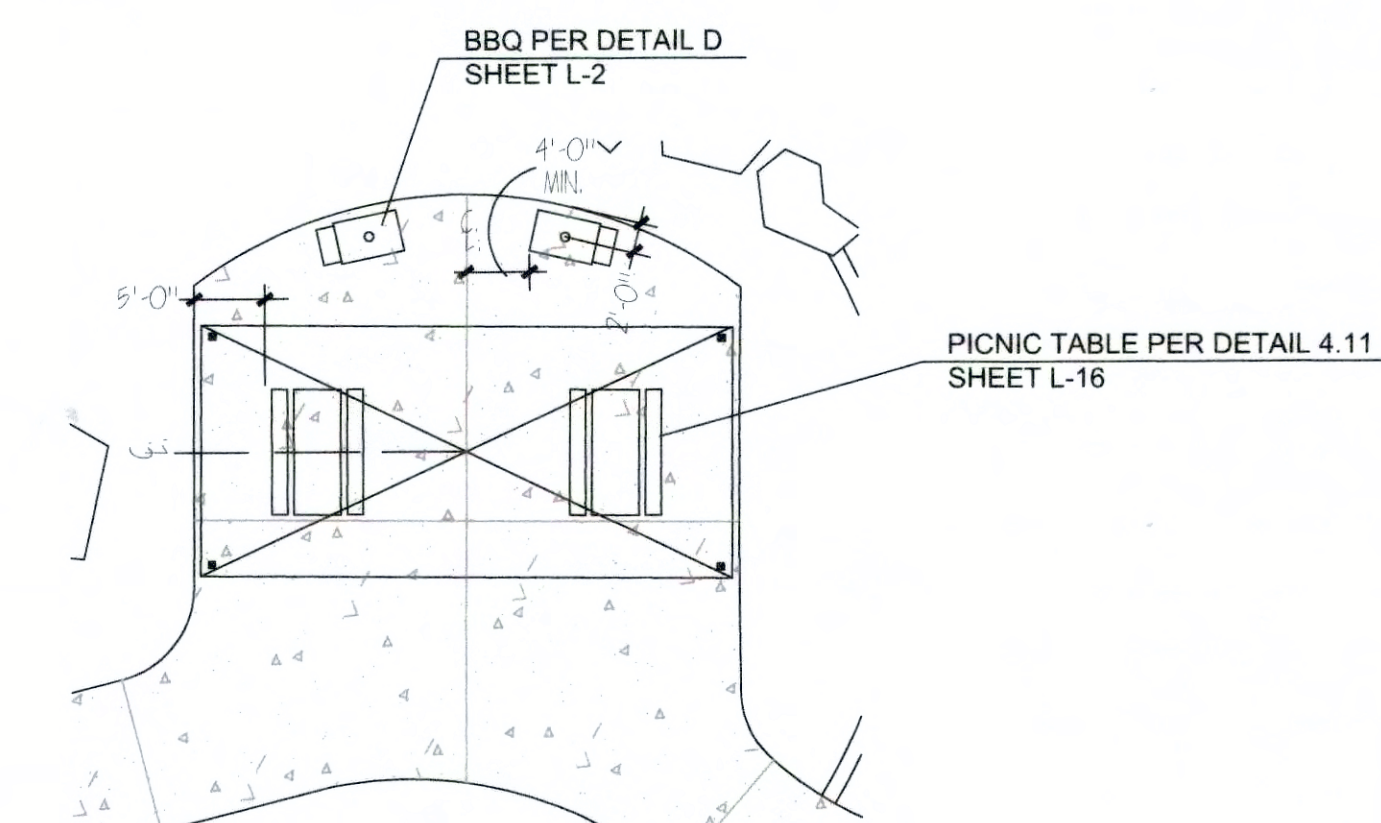

A FURNISHING LAYOUT AT SHADE STRUCTURES
NO SCALE

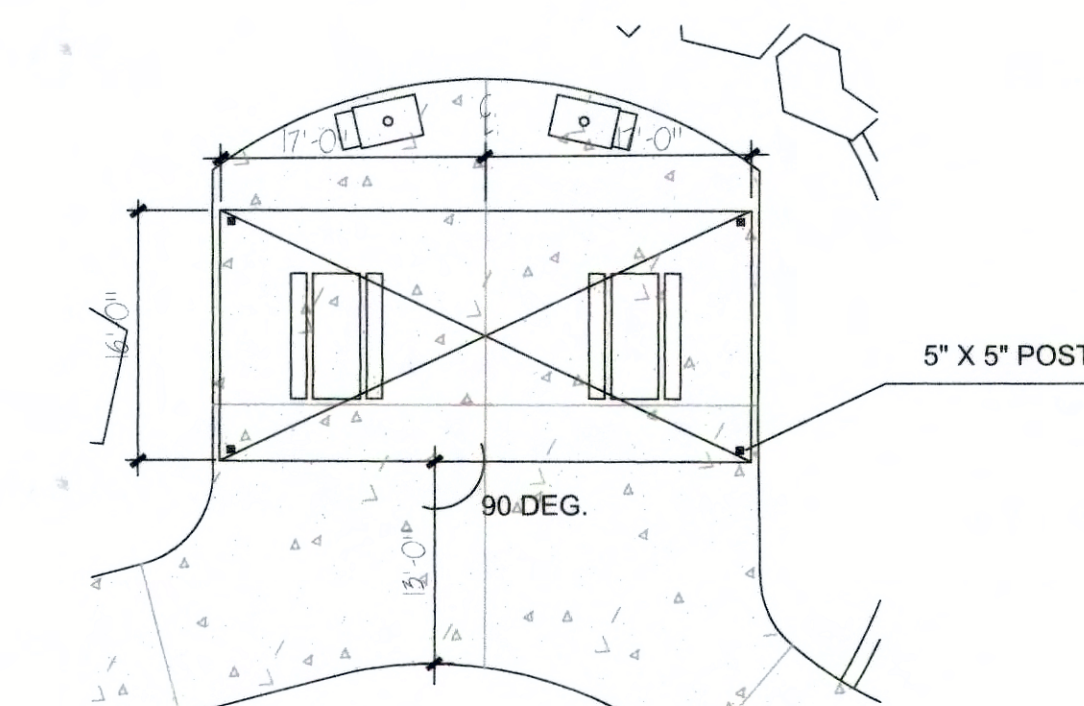

B SHADE STRUCTURE LAYOUT
NO SCALE

MARK	DATE	DESCRIPTION
------	------	-------------

100	100
-----	-----

FILE NAME: _00719Layout.dwg

L-4

VASQUEZ CT.

ALIKI CT.

(2) IRRIGATION METERS
PER CITY OF VACAVILLE

POINT OF BEGINNING
FACE OF CURB @ CENTERLINE
FARMSTEAD DRIVE

4 FT SETBACK FROM ALL WALKS
CURBS PAVING NO IRRIGATION OR PLANTING

4 FT SETBACK FROM ALL
WALKS, CURBS, PAVING
NO IRRIGATION OR PLANTING

6 FT. WIDE CONC.
PATH. 1.495 S.F. TOTAL

SEE DETAIL
THIS SHEET

SEE DETAIL A AND B, THIS SHEET FOR
FURNITURE AND STRUCTURE LAYOUT

TYPICAL D.G. PATH
5.260 S.F. TOTAL

10 FT. WIDE CONC.
PATH 4 380 S.F. TOTAL

LIMIT OF WORK: S.I.D. EASEMENT

EXTEND PARK WALKS TO MEET EXISTING
ASPHALT PATH AT S.I.D. EASEMENT

EXTEND PARK WALKS TO MEET EXISTING
ASPHALT PATH AT S.D. FENCEMENT

4 FT. PLANTING SETBACK

BENCH PER DETAIL
SHEET | 16

12" CONC. MOW CURB

6 FT. D.G. PATH

4" THICK CONC. PAD PER
DETAIL 3.10, SHEET L-16.


PATHWAY BENCH LAYOUT

NO SCALE

SEE SHEET L-2 FOR GRADING PLAN

1" = 20'



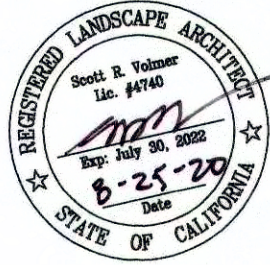

Farmstead
Park Landscape Design Development
Vacaville, CA

FARMSTEAD: TREE LEGEND

SYMBOL	BOTANICAL NAME	COMMON NAME	INSTALL SIZE	QUAN.	**WUCOL
	LAGERSTOMIA CATAWBA	LILAC CRAPE MYRTLE	15 GAL.	SEE SHT. L-5	L
	QUERCUS LOBATA	VALLEY OAK	15 GAL.		L
	OLEA 'MAJESTIC BEAUTY'	FRUITLESS OLIVE (20 FT. OR MORE FROM WALKS AND ROADS)	24" BOX		L
	MAGNOLIA ST. MARY'S	DWARF MAGNOLIA	15 GAL.		M
	ZELKOVA SERRATA	JAPANESE ELM	15 GAL.		L
	GINGKO PRINCETON	MAIDENHAIR TREE	15 GAL.		L
	STYRAX JAPONICUS	SNOWBELL TREE	15 GAL.		L
	ULMUS 'PRINCETON' OR EQUAL	HYBRID ELM OR EQUAL	15 GAL.		M
	QUERCUS R. SKY ROCKET	COLUMNAR OAK	15 GAL.		L
	ACER TRUNCATUM	SHANGTUNG MAPLE	15 GAL.		M
	ULMUS 'PRINCETON' OR EQUAL	HYBRID ELM OR EQUAL	36" BOX		M
	EXISTING TO REMAIN, SEE ARBORIST REPORT FOR SIZE, SPECIES				

* TREE QUANTITIES ON SHEET L-5
** WUCOLS: WATER USE COEFFICIENT OF LANDSCAPE SPECIES


TREE LAYOUT NOTES

- ALL TREE LOCATIONS TO BE STAKED PRIOR TO INSTALLATION FOR PUBLIC WORKS INSPECTOR.
- TREES TO BE PLANTED PER DETAIL A AND 2.10, SHEET L-7.
- TREES TO BE PLANTED WITH BEST STRUCTURE TOWARDS STREET OR PARK EXTERIOR VIEW.
- ALL TREES SUBJECT TO REFUSAL BY PUBLIC WORKS INSPECTOR AT AT DELIVERY.
- NO TREE PLANTING WITHIN 4 FT. OF PAVING, WALLS, FENCING, CURBS OR PROPERTY LINES.
- NO TREE PLANTING WITHIN 5 FT. OF FIRE HYDRANTS, VALVES OR UTILITY VAULTS.
- NO TREE PLANTING WITHIN 20 FT. OF TRANSFORMER, LIGHTING OR SIGNAGE.
- TREES SHALL NOT BE PLANTED WITHIN 3 FT. OF SWALE FLOWLINES
- CONTRACTOR TO FLAG 10 FT. SETBACK AT STORM DRAIN AND 15 FT. SETBACK AT SANITARY SEWER PRIOR TO TREE LAYOUT



MARK	DATE	DESCRIPTION
------	------	-------------

Tree Plan

SCALE:	1" = 20'-0"	CLIENT NO.:	
DATE:	31 JULY, 2020	PROJECT NO.:	00719
DRAWN:			
APPROVED:			
FILE NAME:	_00719Tree.dwg		

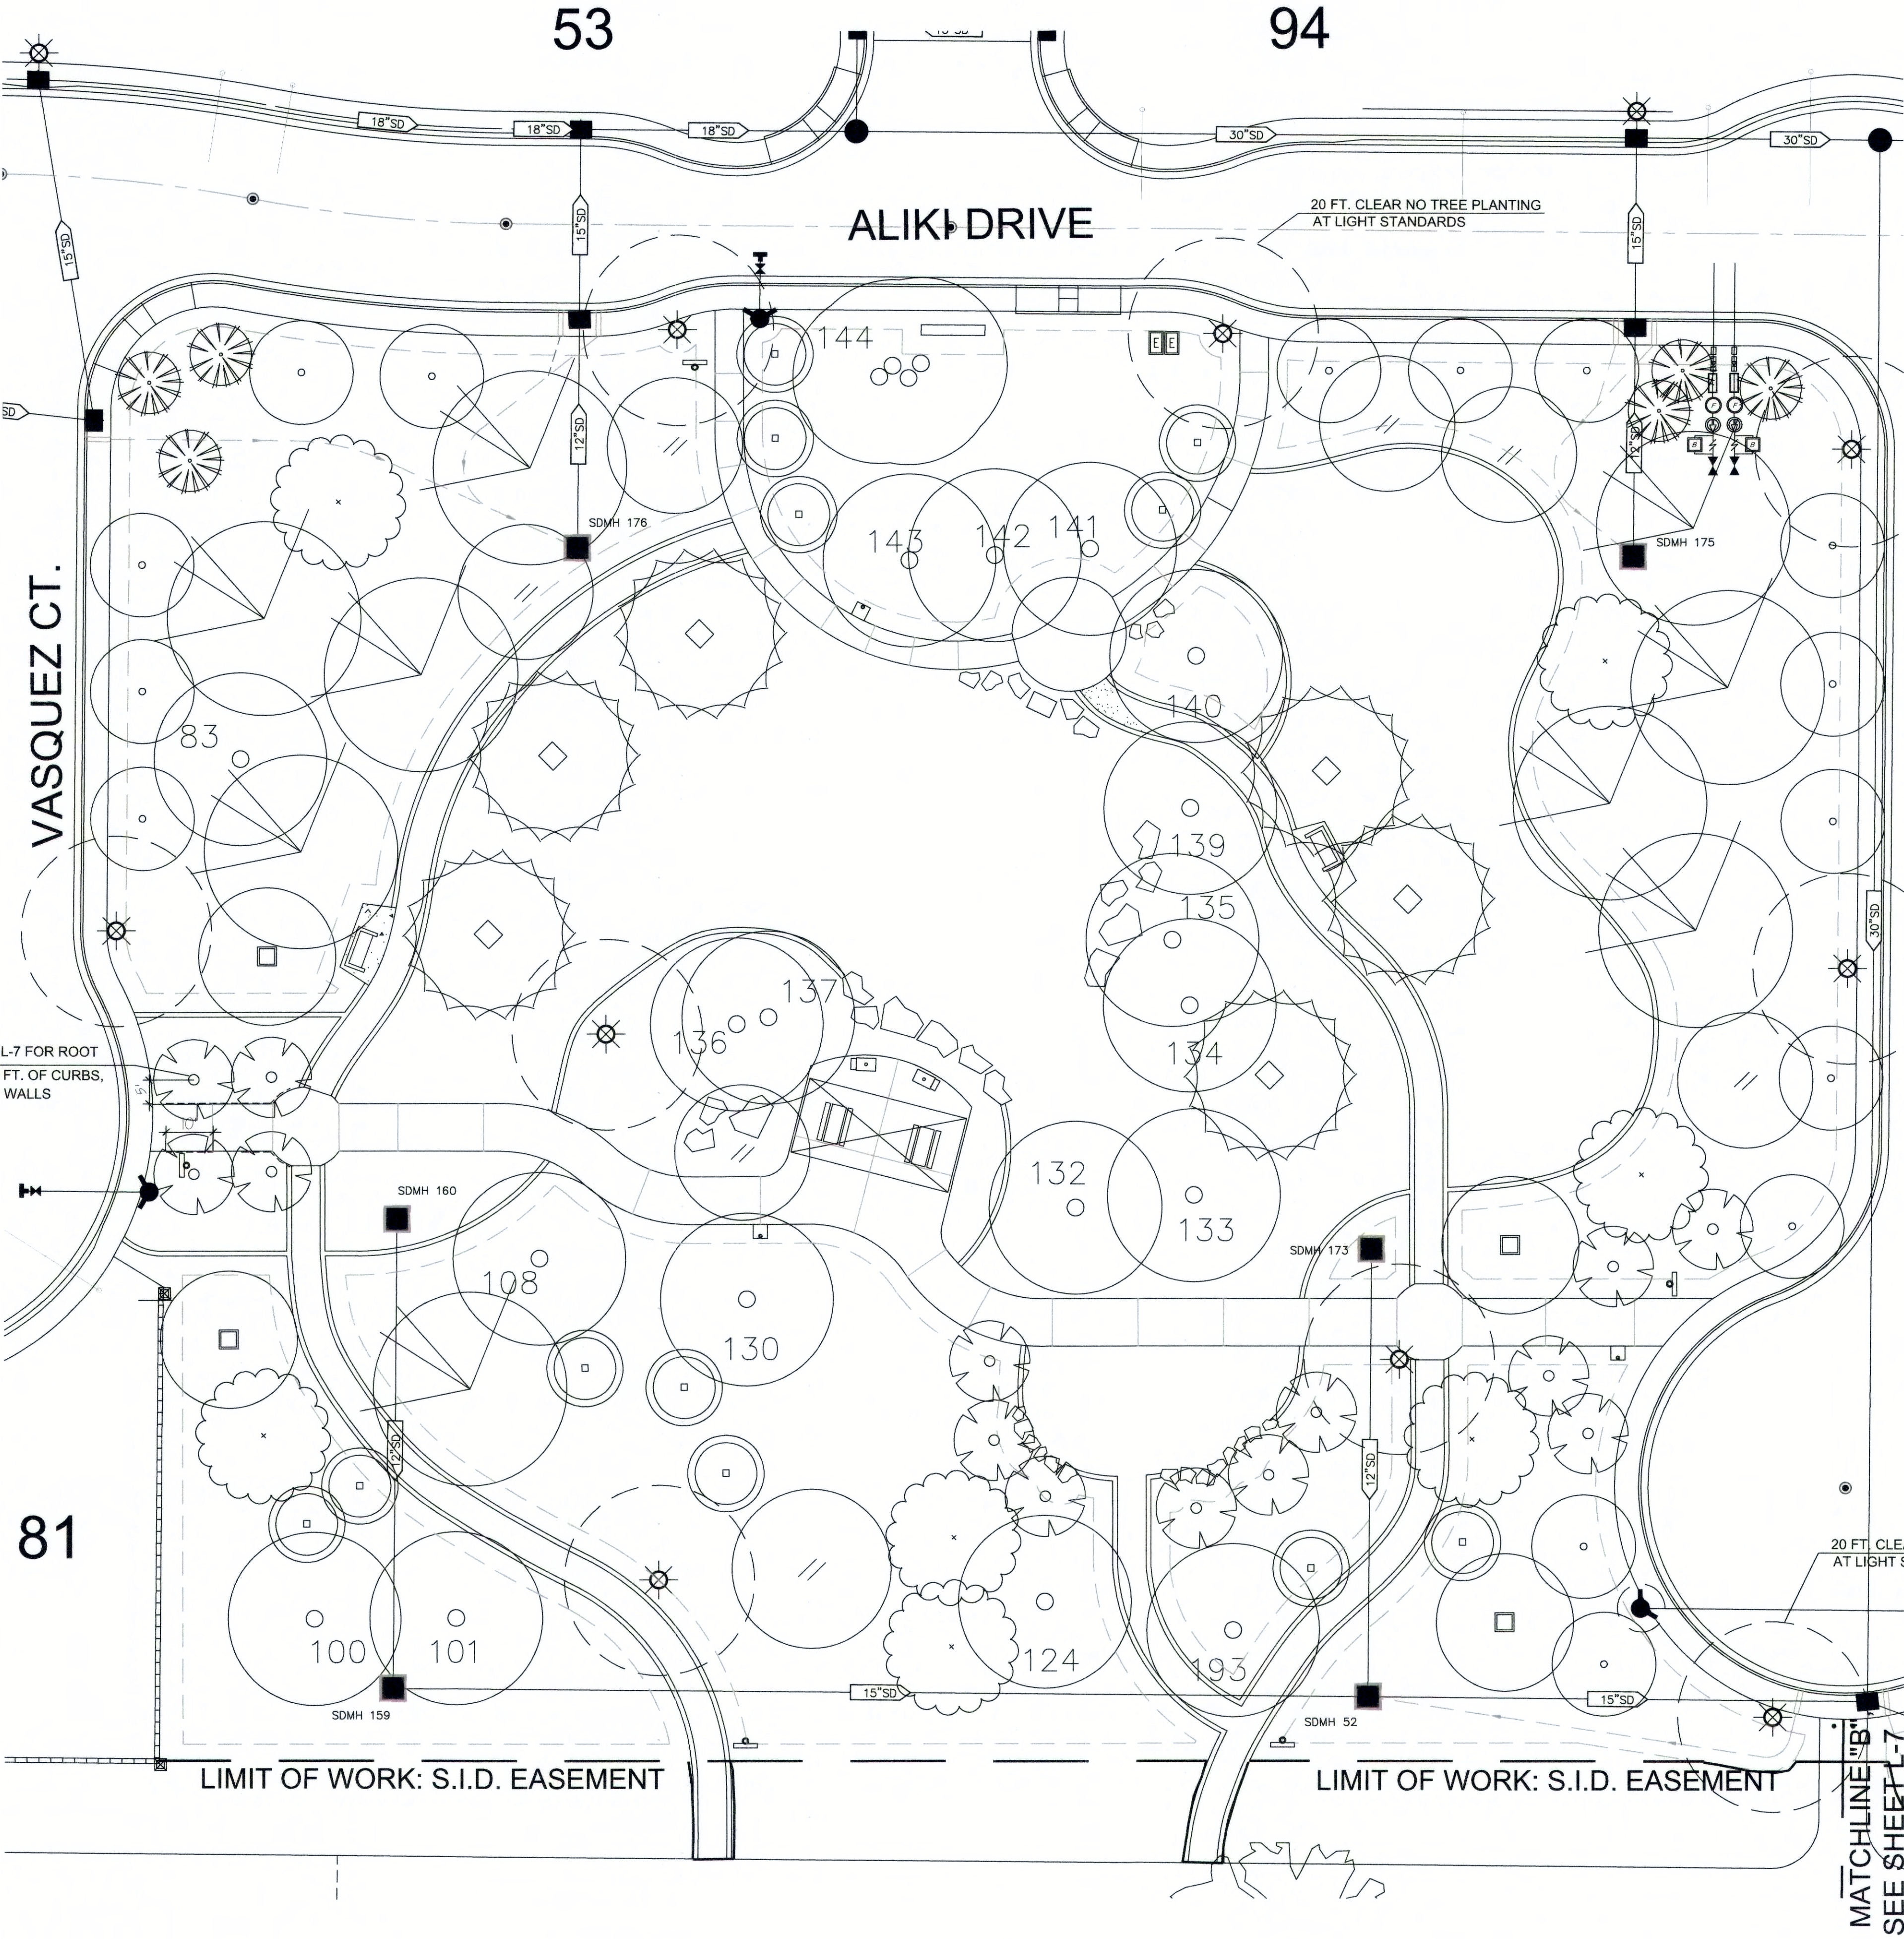

SEE SHEET L-9 FOR SHRUB / G.C. PLANTING
SEE SHEET L-12 FOR IRRIGATION
SEE SHEET L-22 FOR TREE PROTECTION AND PLANTING NOTES

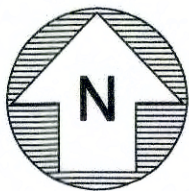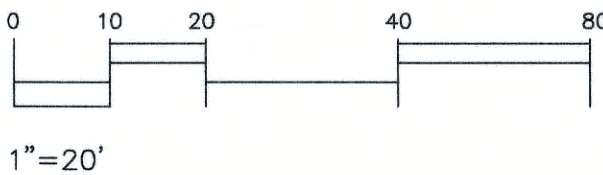



Farmstead
Park and Trail Landscape
Vacaville, CA

FARMSTEAD: SHRUB LEGEND

SYMBOL	BOTANICAL NAME	COMMON NAME	INSTALL SIZE	TOTAL ALL SHEETS	WUCOL
SHRUBS					
A	RHAMNUS EVE CASE	EVE CASE COFFEEBERRY	5 GAL.	21	L
	COTINUS ROYAL PURPLE	SMOKE TREE	5 GAL.	17	L
	HETEROMELES ARBUTIFOLIA	TOYON	5 GAL.	13	L
* THESE SPECIES ARE SHALLOW ROOTING, LARGE SHRUBS THAT CAN BE PLANTED WITHIN 10 FT. OF UTILITIES AND DRAIN LINES. ADJUST TO 10 FT. SETBACK FROM TRAILS, CURBS.					
AM	ARCTOSTAPHYLOS D. 'MCMINN'	MCMINN MANZANITA	5 GAL.	42	L
CA	COLEONEMA ALBA	BREATH OF HEAVEN	1 GAL.	8	M
WS	WESTRINGIA 'SMOKEY'	GREY WESTRINGIA	1 GAL.	57	L
PR	PHORMIUM RAINBOW SUNRISE	RAINBOW FLAX	5 GAL.	44	L
NG	NANDINA GULF STREAM	DWARF HEAVENLY BAMBOO	5 GAL.	31	L
HH	HYPERICUM HIDCOTE	YELLOW HYPERICUM	1 GAL.	42	M
LL	LEONOTUS LEONURIS	LIONS TAIL	5 GAL.	96	L
MS	MAHONIA SOFT CARESS	WEeping OREGON GRAPE	1 GAL.	70	L
OM	OLEA MONTRA	DWARF OLIVE	5 GAL.	36	L
PF	PHLOMIS FRUITICOSA	JERUSALEM SAGE	1 GAL.	75	L
SS	SALVIA SPATHACEA	HUMMINGBIRD SAGE	1 GAL.	97	L
SA	SALVIA ALLAN CHICKERING	CHICKERING BLUE SAGE	1 GAL.	21	M
SL	SALVIA LEUCANTHA	MEXICAN SAGE	1 GAL.	19	L
RS	RHAMNUS 'SAN BRUNO MOUND'	COFFEE BERRY	5 GAL.	24	M
CH	CHONDRPETALUM TECTORIUM	CAPE RUSH	5 GAL.	42	L
DS	DOODONAEA SARATOGA	PURPLE HOPSEED	5 GAL.	23	L
AK	ABELIA KALEIDOSCOPE	VARIEGATED ABELIA	1 GAL.	25	M
PERENNIALS					
DL	DIETES LEMON DROP	YELLOW FORTNIGHT LILY	1 GAL.	88	L
ER	ERIOGONUM G. 'RUBESCENS'	RED COAST BUCKWHEAT	1 GAL.	25	L
TC	TEUCHORIUM CHAMADRYIS	PURPLE GERMANDER	1 GAL.	63	L
ZC	ZAUCHNERIA 'CALISTOGA'	CALIFORNIA FUCHSIA	1 GAL.	78	L
LO	LOBELIA LAXIFOLIA	CARDINAL FLOWER	1 GAL.	25	L
RV	RIBES VIBURNIFOLIUM	EVERGREEN CURRANT	1 GAL.	26	M
AF	ANIGOZANTHOS FLAVIDUS	YELLOW KANGAROO PAW	1 GAL.	24	L
GRASSES					
MR	MUHLENBERGIA RIGENS	DEER GRASS	1 GAL.	66	L
FC	FESTUCA CALIFORNICA	CALIFORNIA FESCUE	1 GAL.	129	L
JE	JUNCUS ELK BLUE	BLUE SEDGE	1 GAL.	66	L
MC	MUHLENBERGIA CAPILLARIS	PINK MUHLY GRASS	1 GAL.	97	L
LB	LOMANDRA BREEZE	DWARF MAT RUSH	1 GAL.	74	L
BG	BOUTALOUA BLOND AMBITON	GOLD BUFFALO GRASS	1 GAL.	81	M
CF	CALAMAGROSTIS FOLIOSA	MENDOCINO REED GRASS	1 GAL.	60	M
CT	CAREX TUMICOLA	BERKELEY SEDGE	1 GAL.	74	M

GROUND COVER	
	CREeping COYOTE BUSH 1 GALLON, 4 FT. O.C. TRIANGULAR SPACING, NO CLOSER THAN 36" FROM PAVING, CURBS AND WALLS. 3,172 SQ. FT.
	CREeping MYOPORIUM 1 GALLON, 4 FT. O.C. TRIANGULAR SPACING, NO CLOSER THAN 24" FROM PAVING, CURBS AND WALLS. 3,060 SQ. FT.
	CREeping ST. JOHN'S WORT 1 GALLON, 4 FT. O.C. TRIANGULAR SPACING, NO CLOSER THAN 24" FROM PAVING, CURBS AND WALLS. 5,950 SQ. FT.
	SLENDER SEDGE 2-1/2" PLUGS, 18" O.C. TRIANGULAR SPACING, NO CLOSER THAN 12" FROM PAVING, CURBS AND WALLS. 23,820 SQ. FT.
	CREeping WILD RYE BLUE RUSH D-POTS, 18" O.C. TRIANGULAR SPACING, NO CLOSER THAN 12" FROM PAVING AND CURBS. 3,460 SQ. FT.

PLANT INSTALLATION SIZES

- 2 FT. 4 FT., AND 6 FT. DIA PLANT LOCATION - 1 GALLON OR D-POT INSTALL
○ 4 FT., AND 6 FT. DIA PLANT LOCATION - 5 GALLON INSTALL

PLANTING NOTES


- TILL AND AMEND ALL PLANTING AREAS PER CITY STANDARD DETAIL, # 2.01, SHEET L-8.
- VERIFY ALL PLANT QUANTITIES, SIZES AND SOURCES IN WRITING PRIOR TO INSTALLATION. ALL PLANT MATERIALS ARE SUBJECT TO APPROVAL OF OWNER'S REPRESENTATIVE AT TIME OF DELIVERY.
- FINISH GRADES AND IRRIGATION SYSTEMS SHALL BE COMPLETE PRIOR TO PLANTING. SATURATE SOILS.
- PRIOR TO ALL PLANTING, SCARIFY PLANTING PITS.
- AT INSTALLATION, ALL PLANTS SHALL HAVE 6-20-20 GRANULATED FERTILIZER APPLIED AND WATERED IN.
- FINISHED PLANTING AREAS TO BE MULCHED WITH 3" CONTINUOUS LAYER OF NATURAL WOOD CHIPS. (NO SHREDED BARK OR CONST. WASTE PRODUCTS) PER CITY STANDARD.
- NO PLANTING WITHIN 4 FT. OF WALKS, WALLS, PAVING PROPERTY LINES, UTILITIES OR VALVE BOXES, SPACE FOR MATURE PLANT SIZES.
- NO PLANTING WITHIN 10 FT MIN. OF EXISTING TREES AS SHOWN.
- IN PLANT COUNT DISCREPANCIES BETWEEN LISTED QUANTITIES AND SYMBOLS SHOWN, SYMBOLS SHALL PREVAIL.
- PLANTING BASINS SHALL BE WATERED IN 24 HRS. PRIOR TO INSTALLATION, AND PLANTS SATURATED AT PLANTING. CONTRACTOR SHALL PROVIDE 90 DAY MAINTENANCE WHILE IRRIGATION SCHEDULE IS ADJUSTED.
- CONTRACTOR SHALL PROVIDE A ONE-YEAR SURVIVAL GUARANTEE ON ALL PLANTS FROM ACCEPTANCE.
- ALL PLANTING AREAS SHALL BE TREATED WITH SNAPSHOT PRE-EMERGENT PRIOR TO INSTALL. AREAS OF NUTSEDGE OR BERMUDA SHALL BE IDENTIFIED AND TREATED SEPERATELY AFTER ROUGH GRADING AND ONLY IN WARM SEASON (APRIL-OCT.).
- COMPARE IRRIGATION PLANS L-11 / L-13 FOR POP-UP SPRAY HEAD LOCATIONS AND ADJUST PLANTING. STAY 3 FT. FROM SPRAY HEADS TO PREVENT BLOCKING ARC.
- IN AREAS OF CAREX TIBURON PLANTING, TILL A 50%-50% BLEND OF SHARP SAND AND COMPOST TO 6" DEPTH, 1 CU. YD. PER 100 SQ. FT. SATURATE BEFORE PLANTING.

MARK	DATE	DESCRIPTION
------	------	-------------

Shrub Plan

SCALE:	1" = 20'-0"	CLIENT NO.:	
DATE:	31 JULY, 2020	PROJECT NO.:	00719
DRAWN:			
APPROVED:			
FILE NAME:	_00719shrub.dwg		


L-9

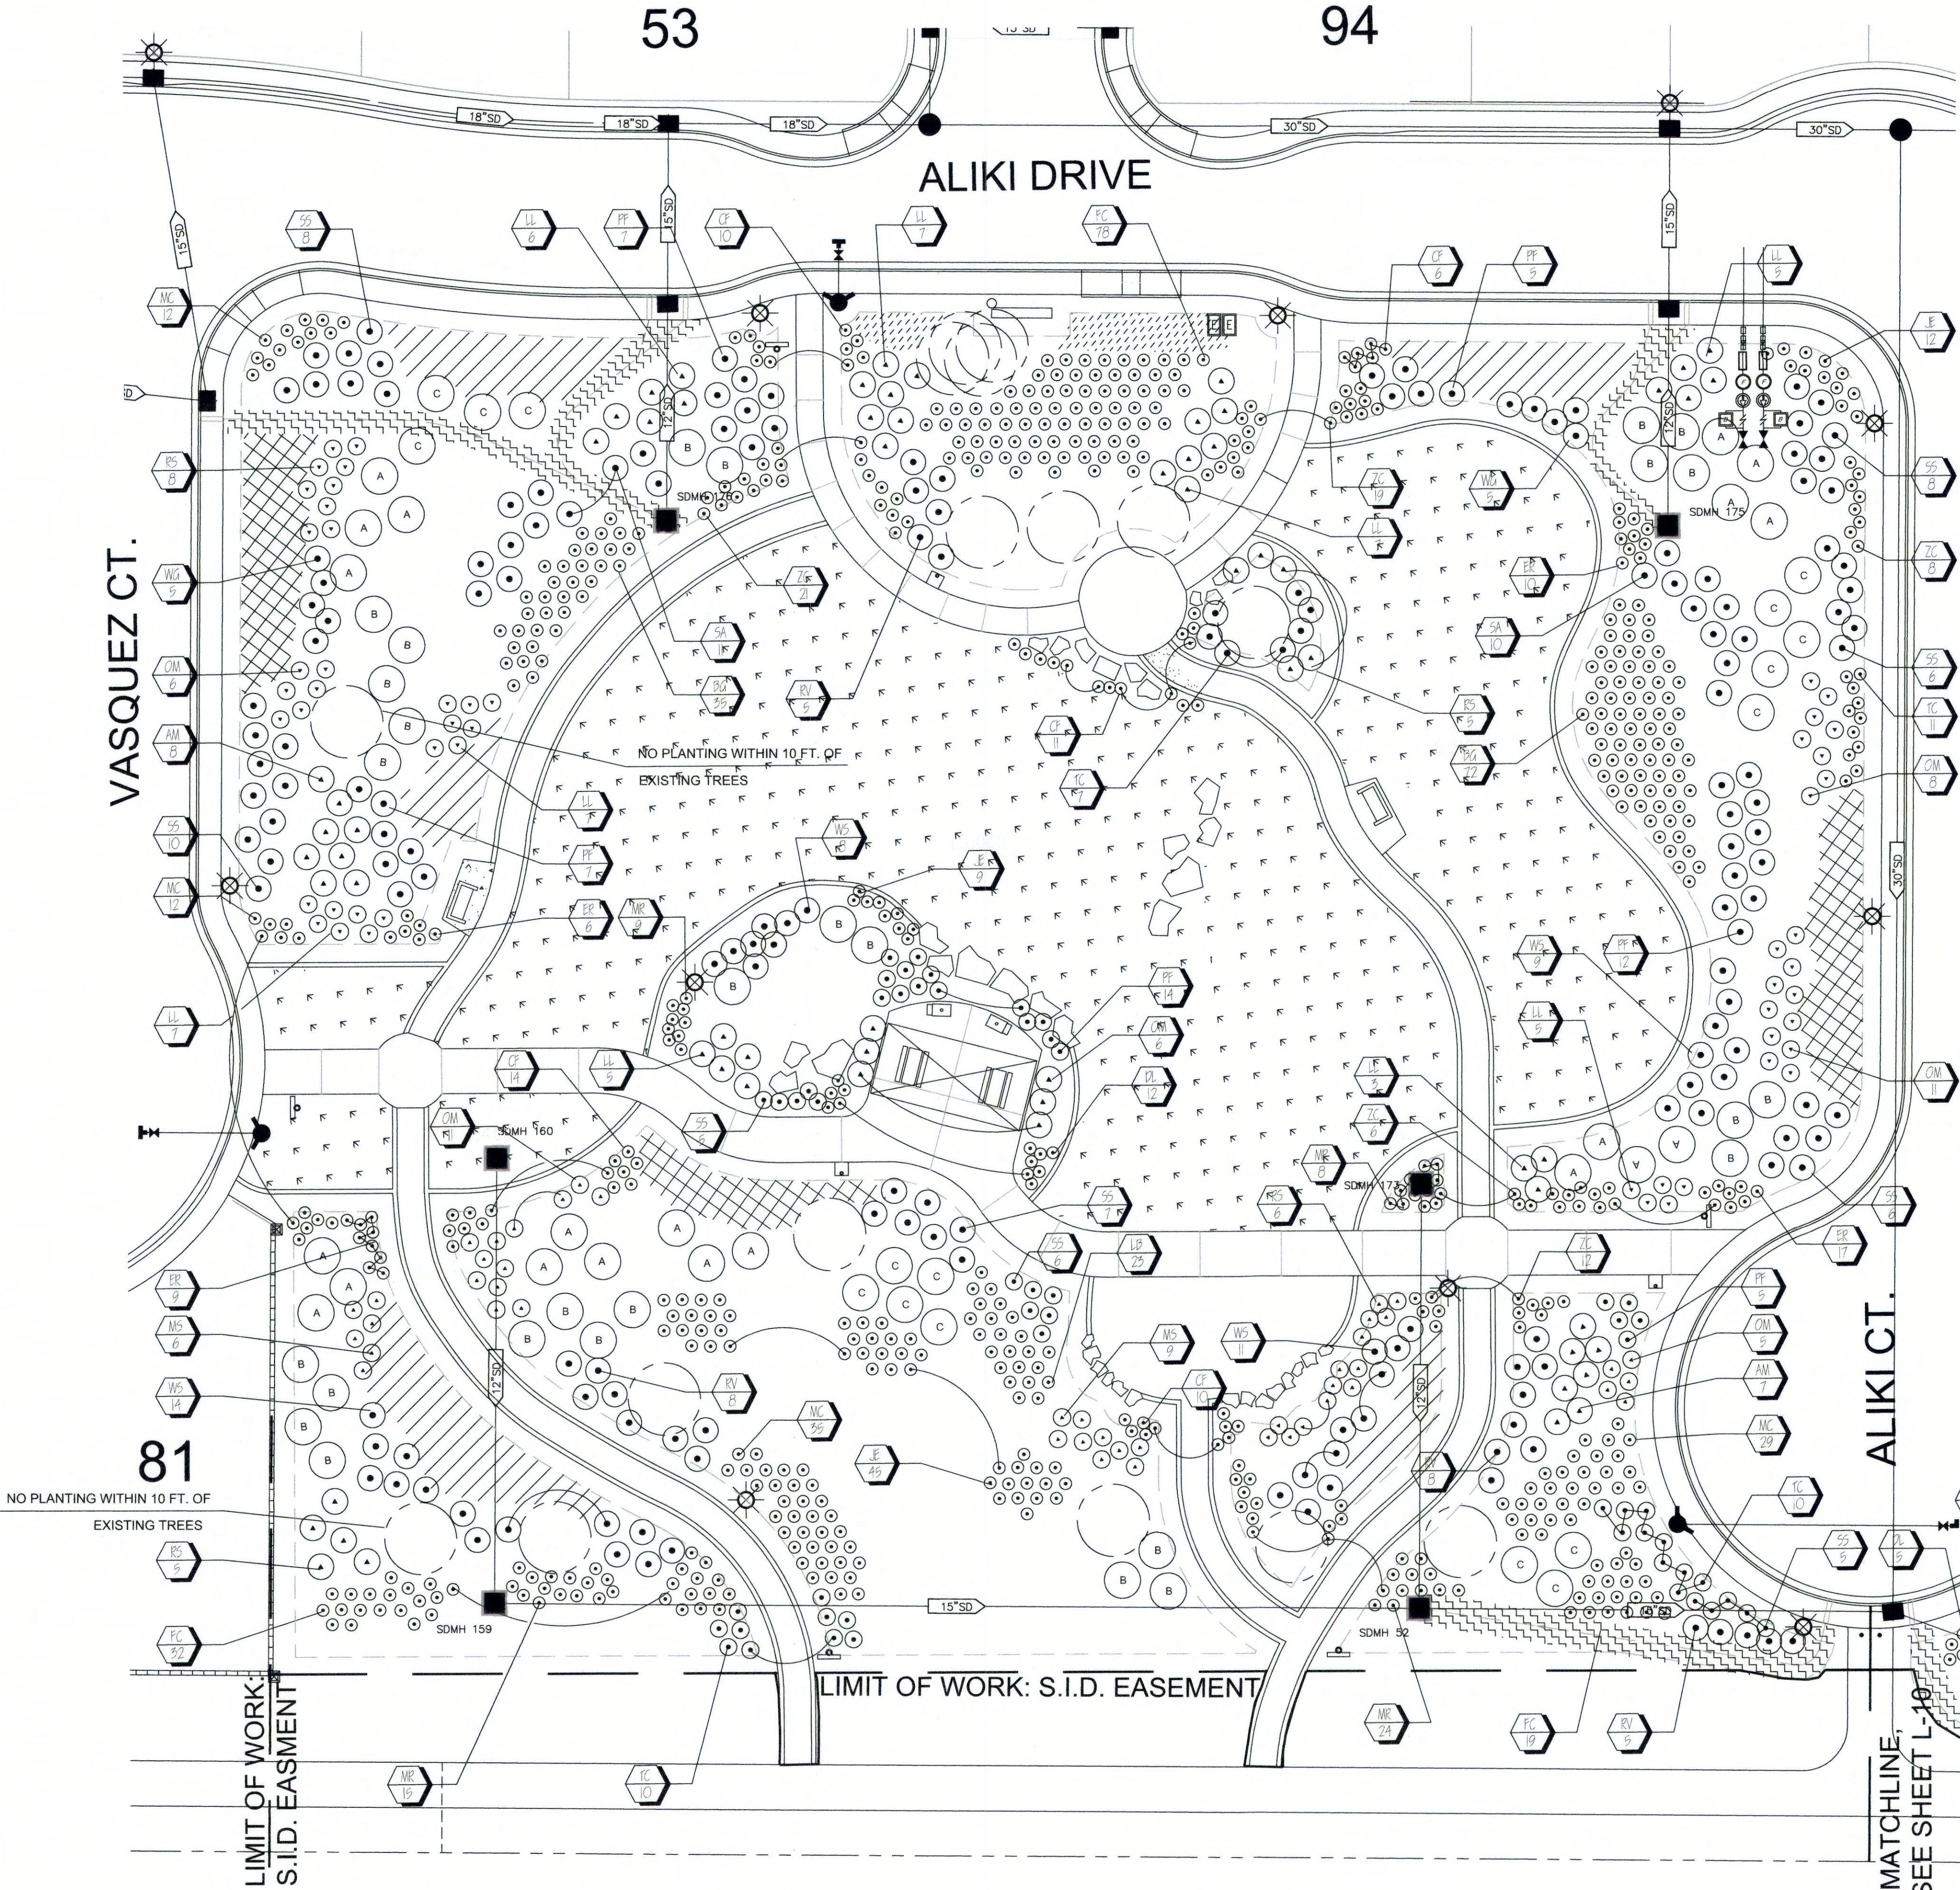

SEE SHEET L-6 FOR TREE PLANTING
SEE SHEET L-8 FOR SHRUB PLANTING DETAILS
SEE SHEET L-12 FOR IRRIGATION



Farmstead
Park Landscape Design Development
Vacaville, CA

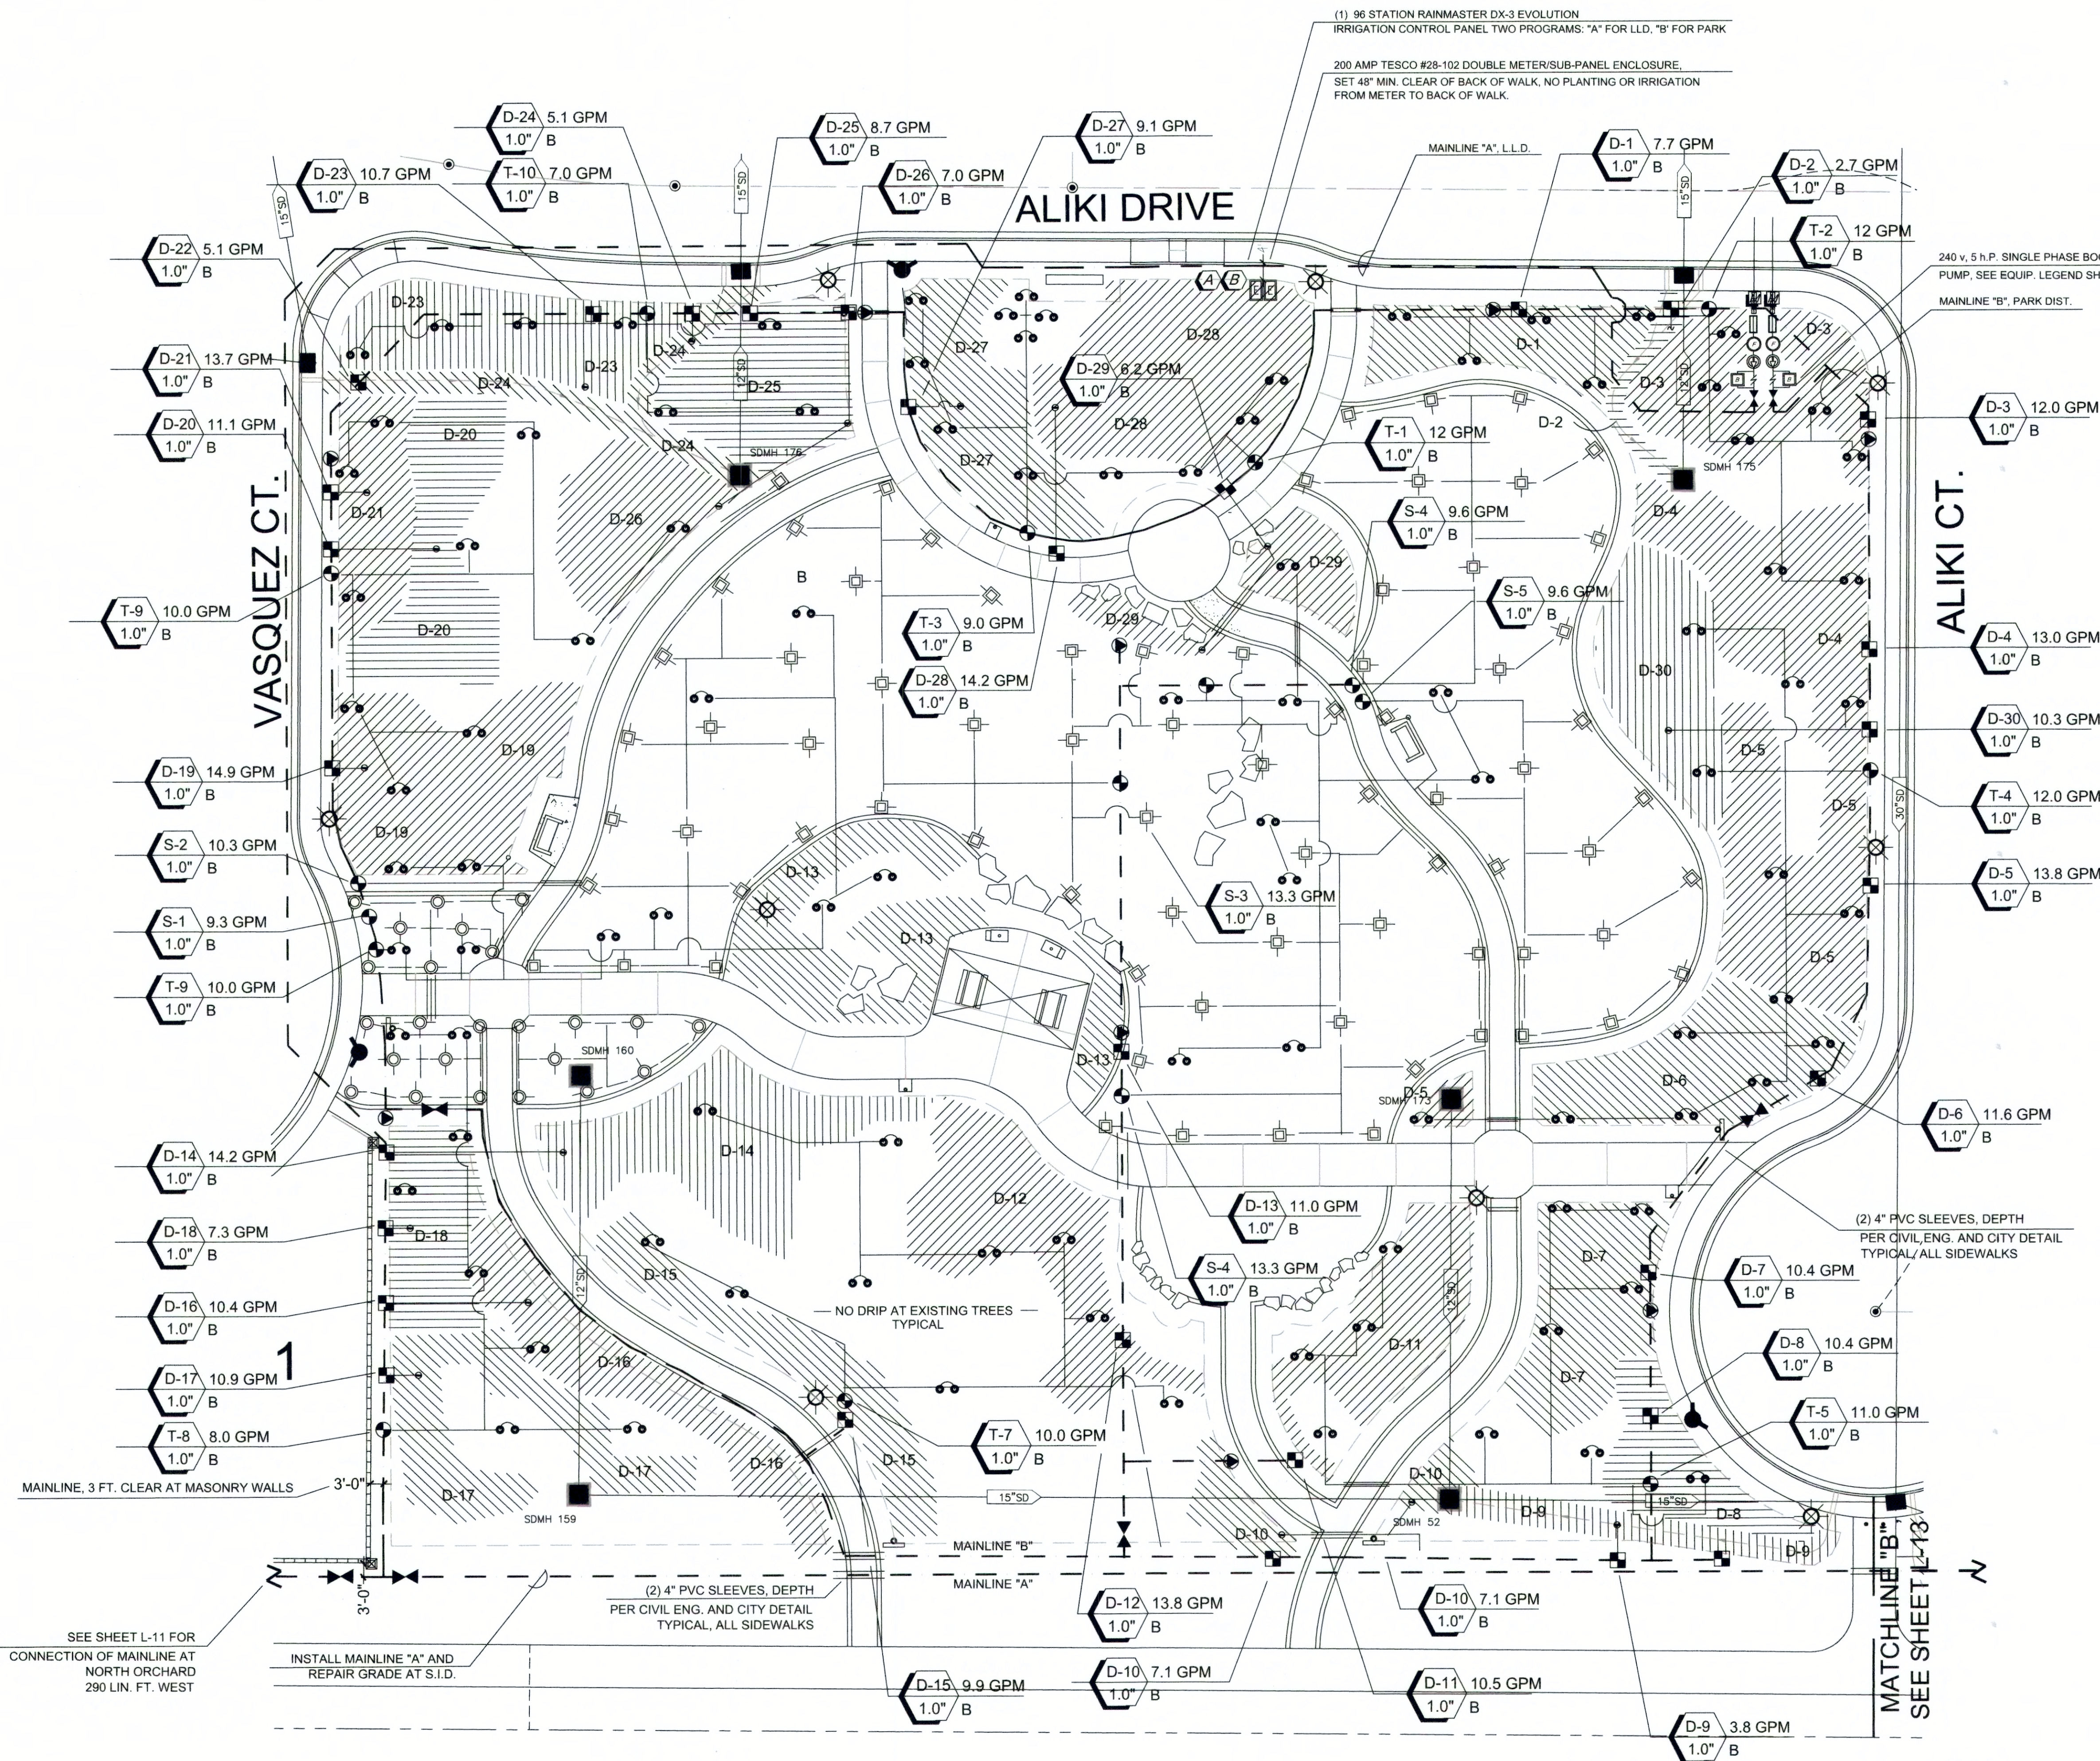

LATERAL PIPE SIZING (CLASS 200)	
GPM	PIPE SIZE
0 - 10	3/4"
10 - 16	1"
16 - 26	1-1/4"
26 - 36	1-1/2"
36 - 55	2"


NOTE: NO PIPE TO EXCEED VELOCITY OF 5' PER SECOND.

SLEEVE CHART	
WATER PIPE SIZE	SCH 40 PVC SLEEVE PIPE SIZE
1"	1-1/4"
1-1/4"	1-1/2"
1-1/2"	2"
2"	2-1/2"


WIRES	
WIRES	PIPE SIZE
1-10 WIRES	1-1/2"
11-20 WIRES	2"
21-40 WIRES	2-1/2"
41-60 WIRES	3"

LANDSCAPE DETAIL: LATERAL PIPE SIZING

1:50	LATERAL PIPE SIZING, SLEEVE CHART AND WIRE PIPE SIZE
03-01-07	
NONE	

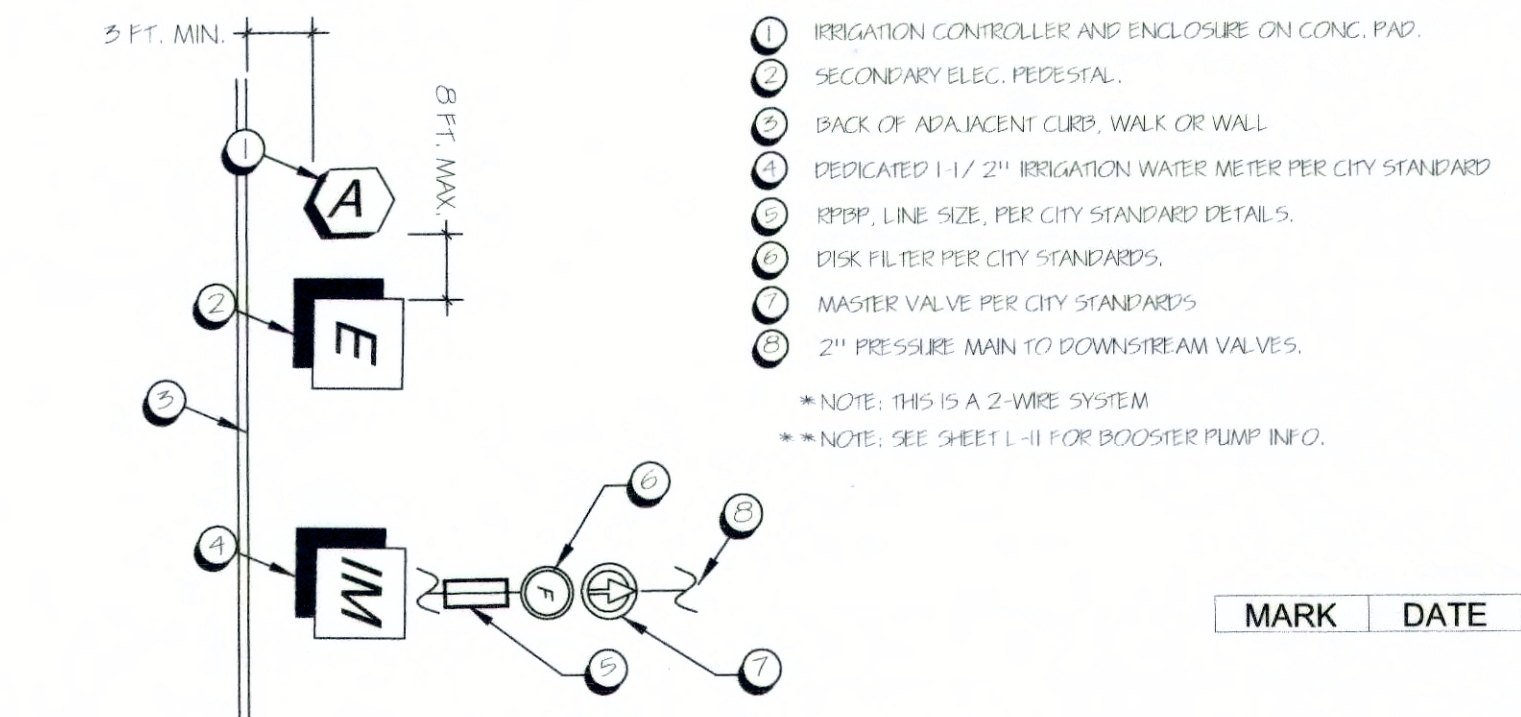

1. TYPICAL IRRIGATION CONNECTION MANIFOLD
NOT TO SCALE

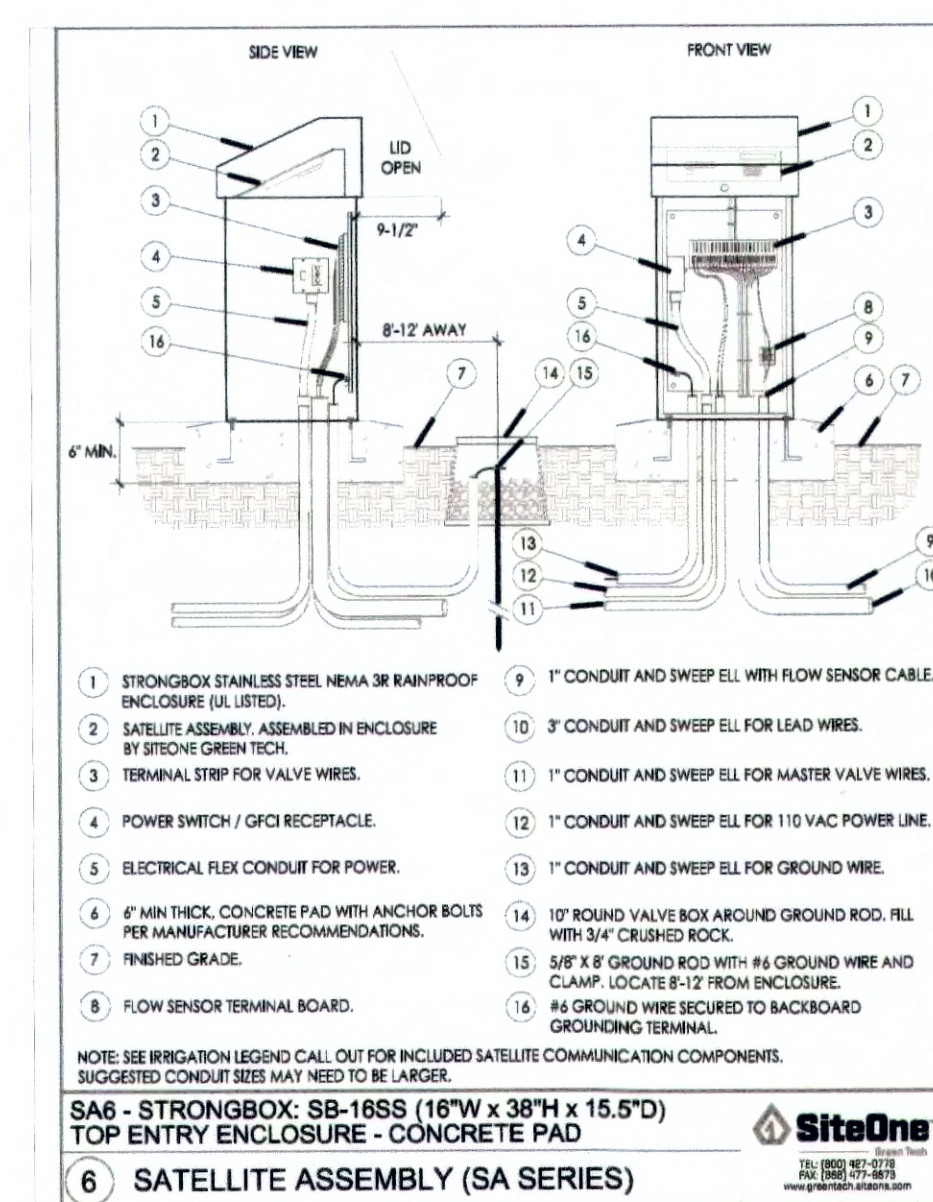

SEE SHEET L-9 FOR SHRUB / G.C. PLAN
SEE SHEET L-11 FOR IRRIGATION EQUIPMENT LEGEND

Irrigation Plan

SCALE: 1"=20'-0"
DATE: 31 JULY, 2020
DRAWN:
APPROVED:
FILE NAME: _00719lrrg.dwg

CLIENT NO.:
PROJECT NO.: 00719

L-12