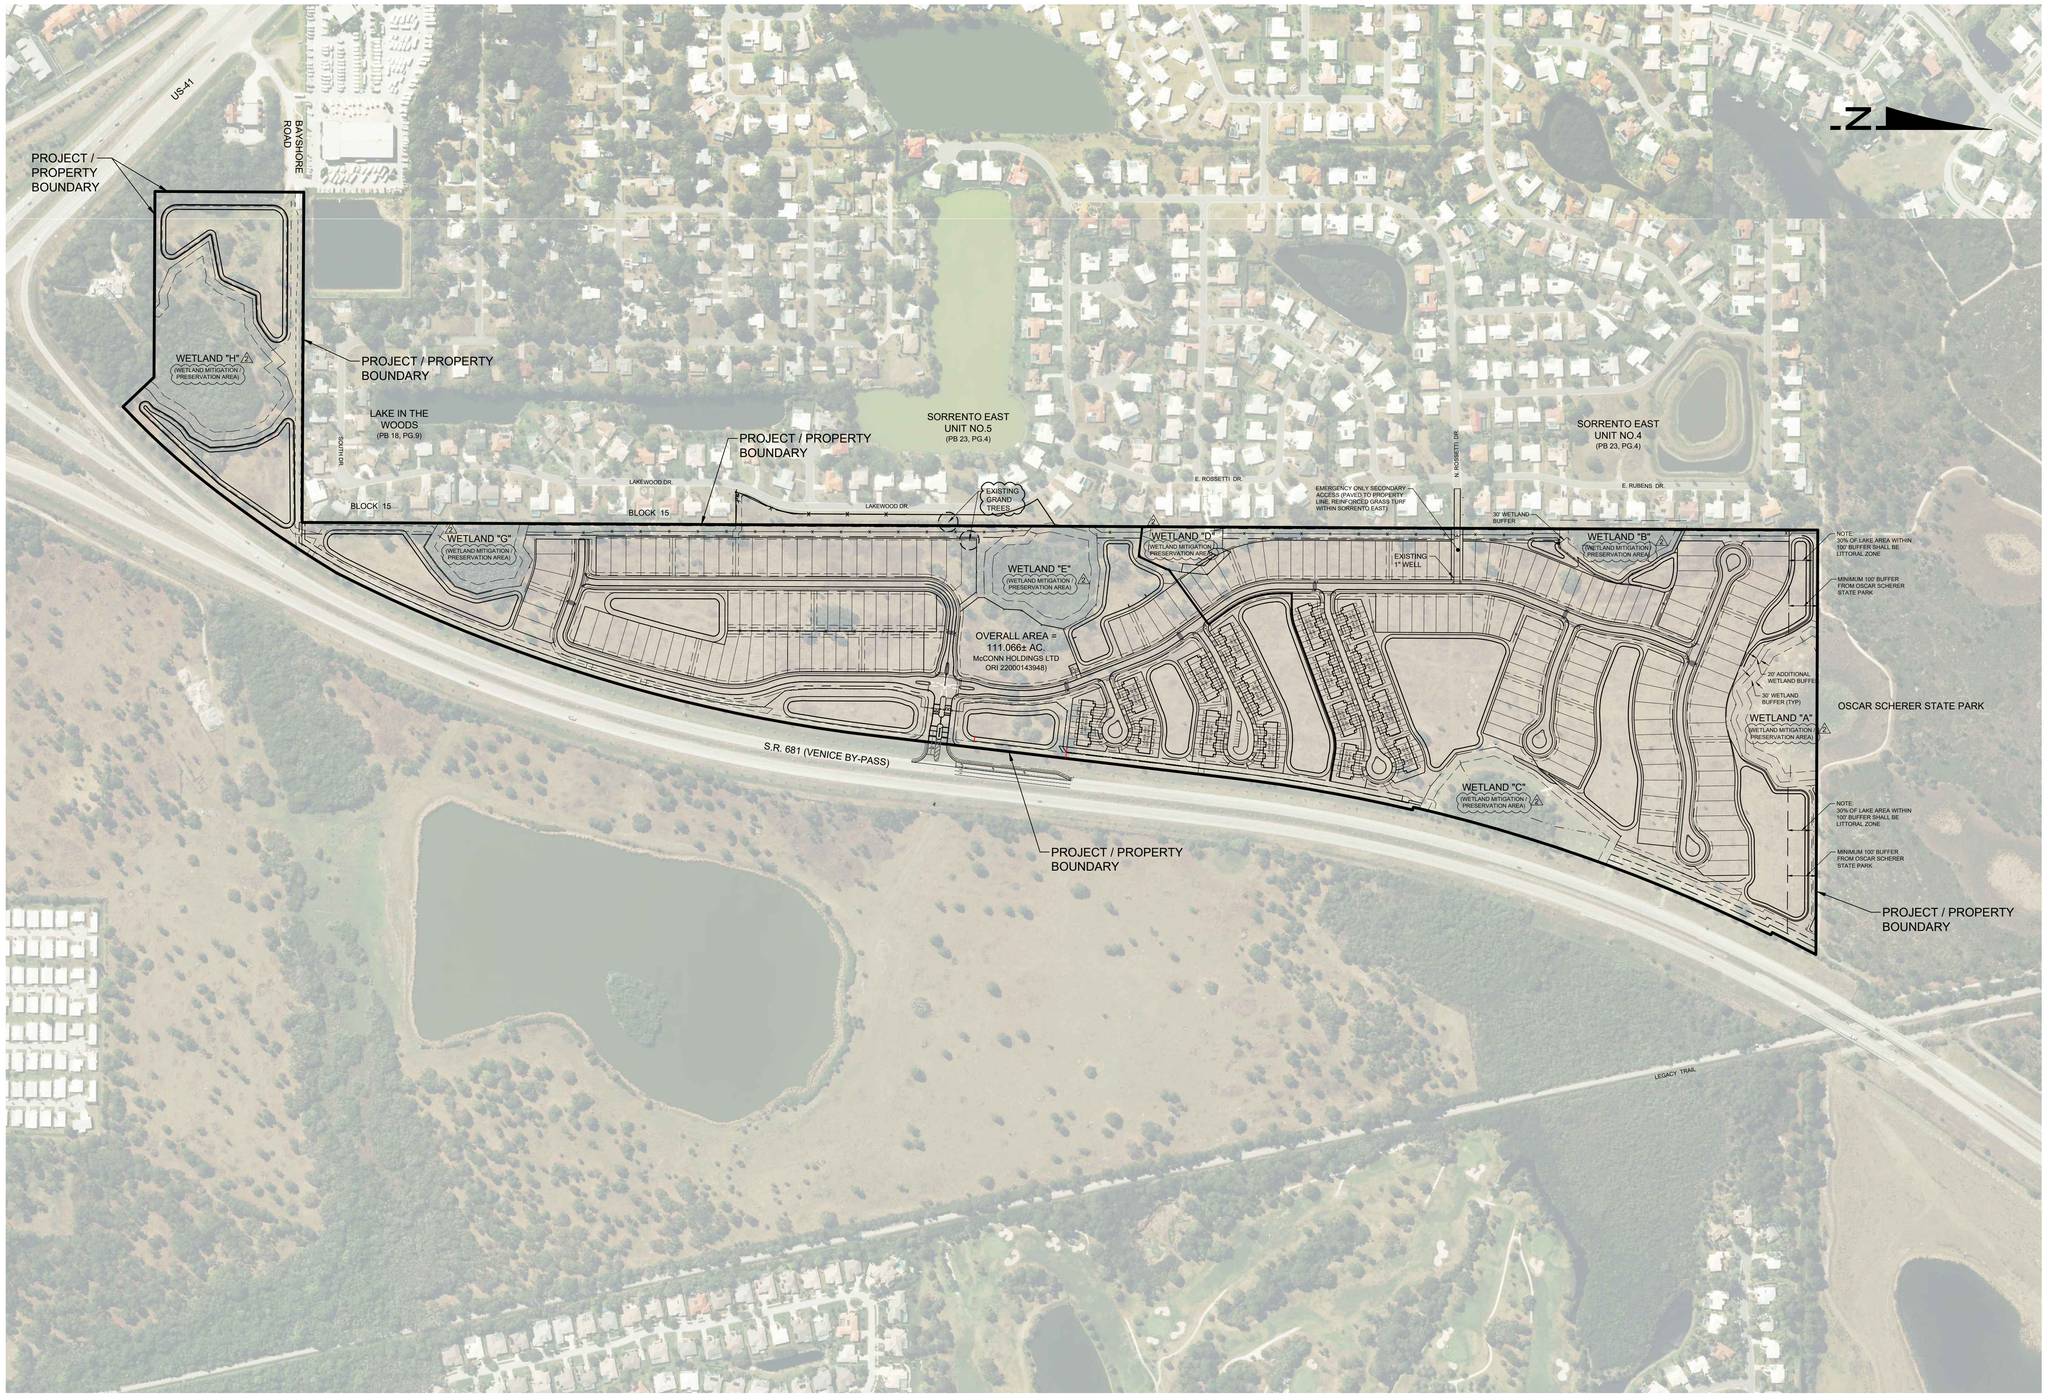

VERTICAL ELEVATIONS BASED ON: NAVD-88

S:\Projects\769-09 (Palmer Ranch) Sorrento Phase 1 S&D and ERP\Drawings-Exhibits\769-09-01 - S&D Construction Plans\Current\769090104.dwg
09/8/2020 10:18:53 AM

WALDROP ENGINEERING
CIVIL ENGINEERING & LAND DEVELOPMENT CONSULTANTS
551 CATTLEMEN ROAD – SUITE 304 SARASOTA, FL 34232
P: 941-379-5400 F: 941-379-7785 EMAIL: info@waldropengineering.com

CONCURRENT SUBDIVISION CONSTRUCTION PLANS FOR

SORRENTO - PHASE 1 & 2

CLIENT: TAYLOR MORRISON OF FLORIDA, INC.

AERIAL SITE PLAN

PLAN REVISIONS

RE/00 <<SUBMITTED / BID SET>> XX/XX/XX

1	2019-11-04: REVISED PER SWFWMD REVIEW
2	2019-12-11: REVISED PER SARASOTA COUNTY REVIEW
3	2020-09-17: REVISED LAKE M

0 100 200 400
SCALE IN FEET

FLORIDA CERTIFICATE OF AUTHORIZATION #8636

SEAN CROWELL, P.E.
FL LICENSE NO. 58584

SET NUMBER: 769-09-01

SHEET : 4