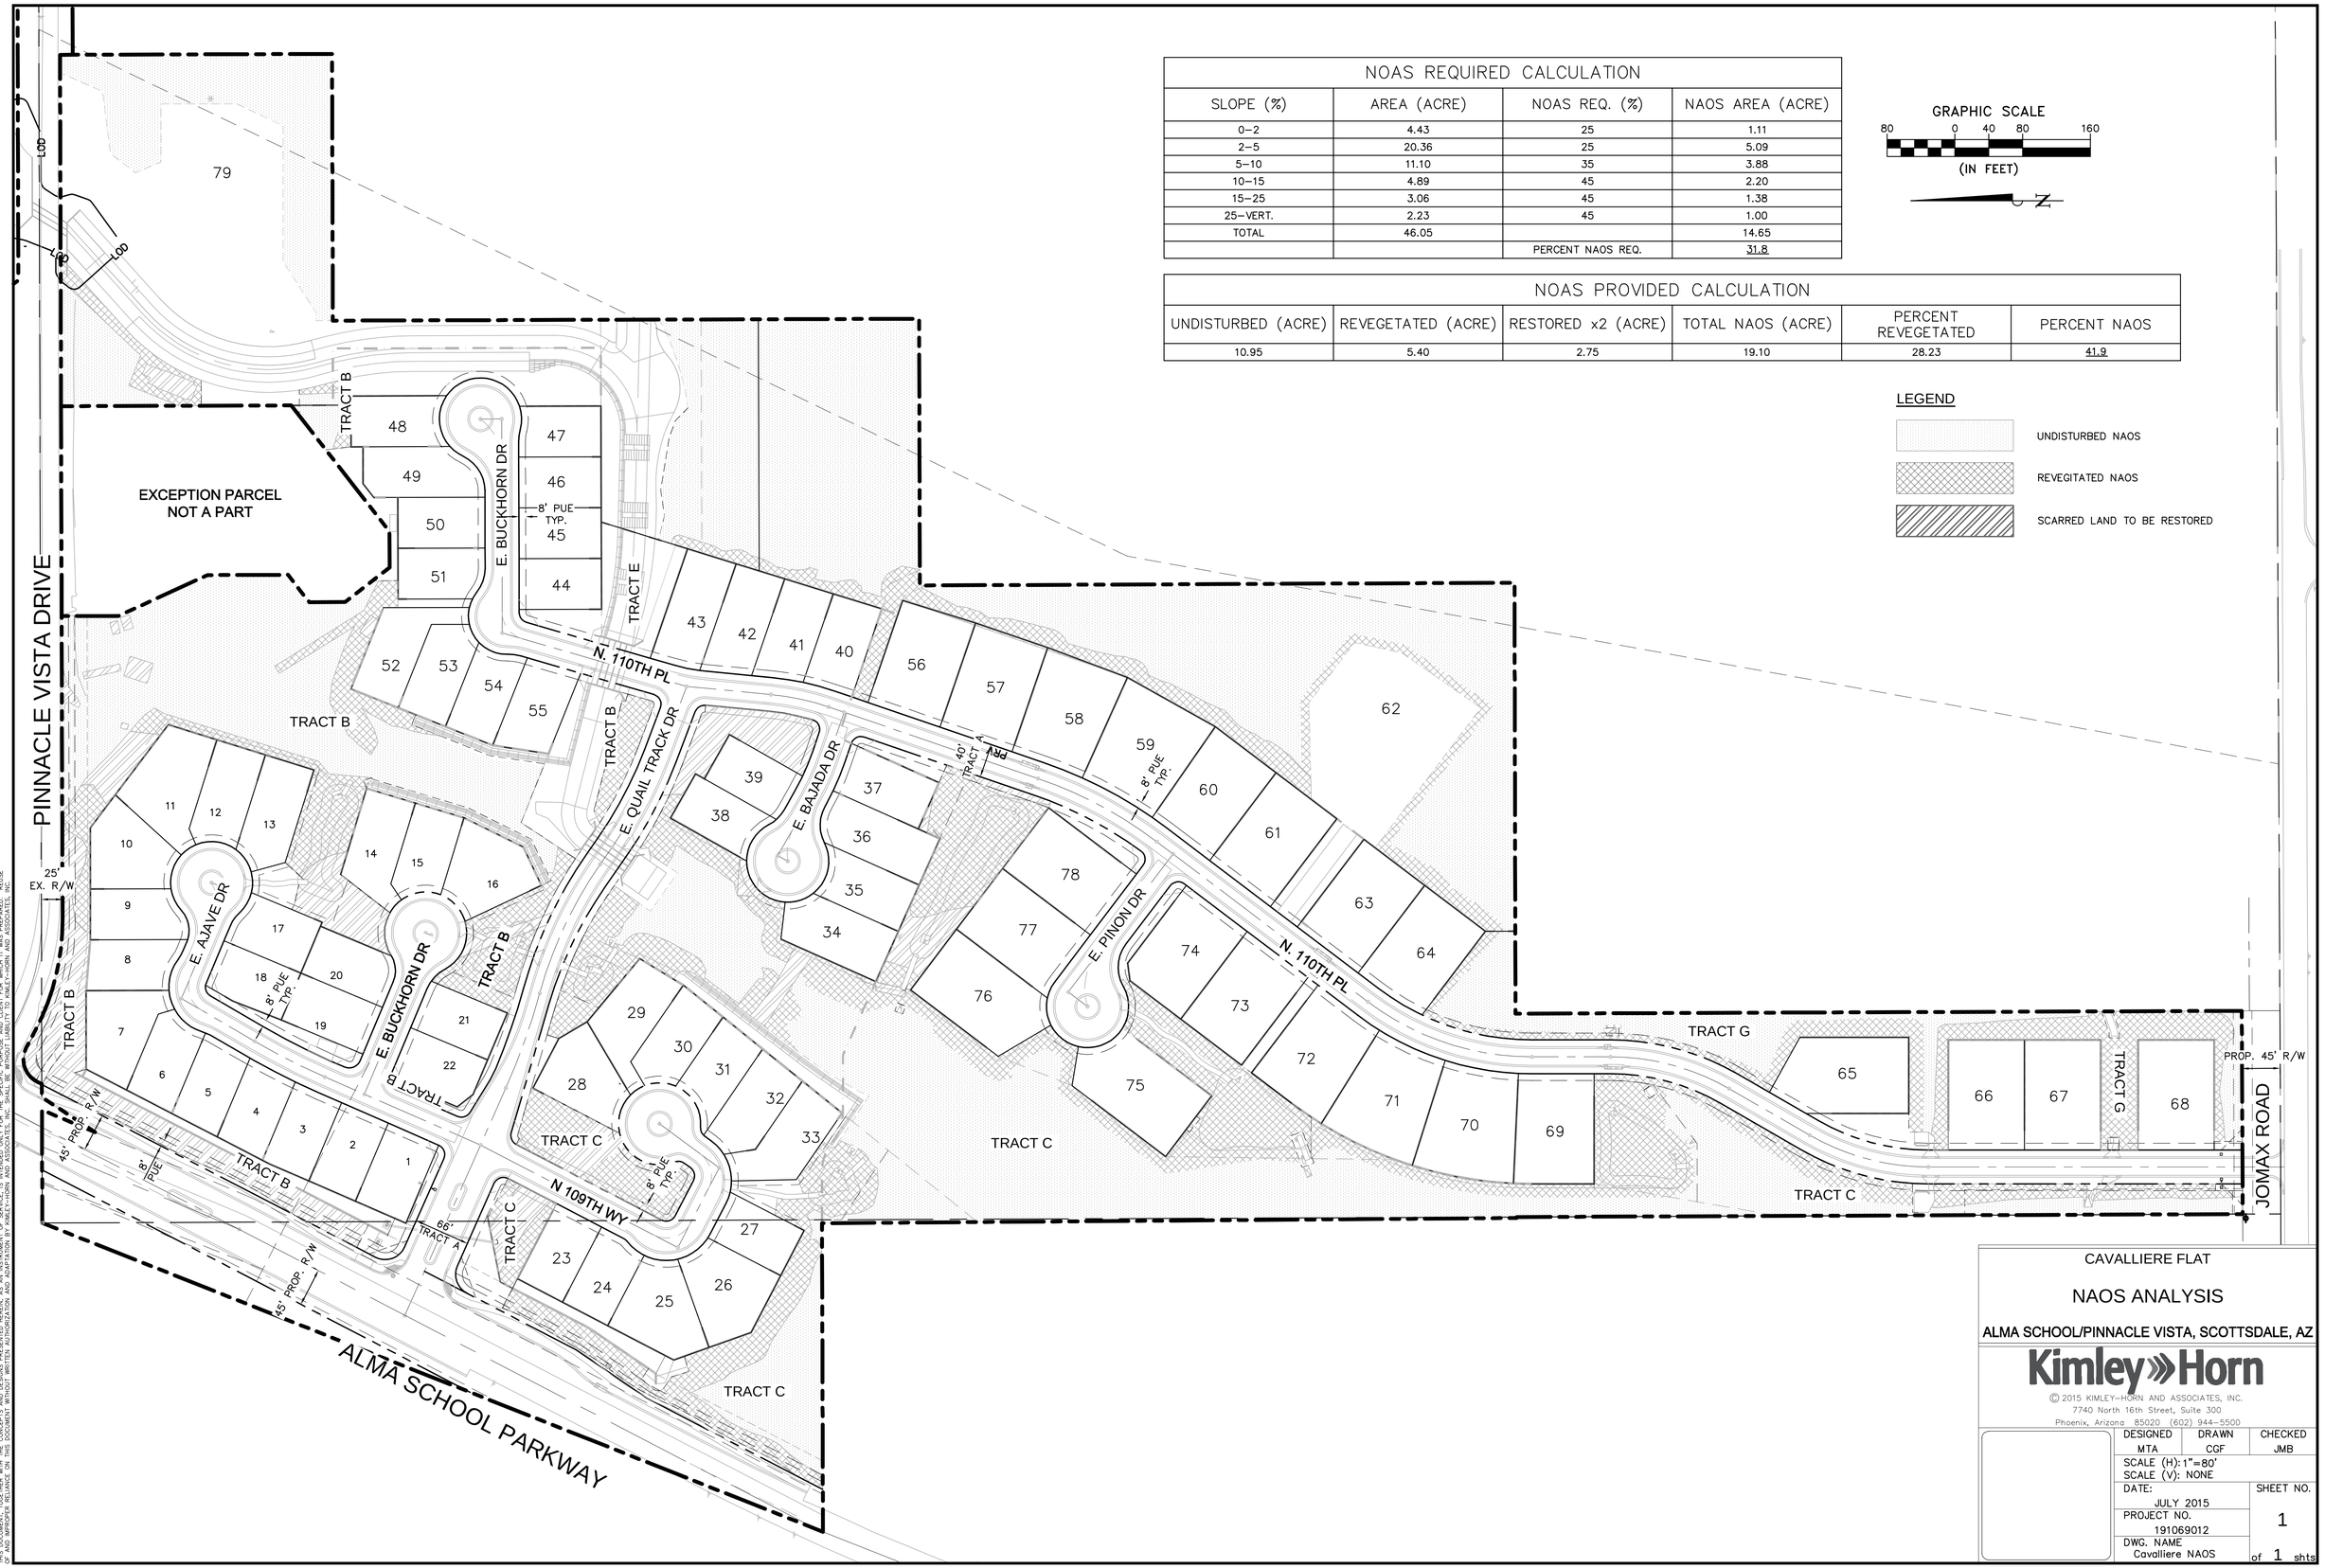

NOAS REQUIRED CALCULATION

SLOPE (%)	AREA (ACRE)	NOAS REQ. (%)	NAOS AREA (ACRE)
0–2	4.43	25	1.11
2–5	20.36	25	5.09
5–10	11.10	35	3.88
10–15	4.89	45	2.20
15–25	3.06	45	1.38
25–VERT.	2.23	45	1.00
TOTAL	46.05		14.65
		PERCENT NAOS REQ.	31.8

NOAS PROVIDED CALCULATION

UNDISTURBED (ACRE)	REVEGETATED (ACRE)	RESTORED x2 (ACRE)	TOTAL NAOS (ACRE)	PERCENT REVEGETATED	PERCENT NAOS
10.95	5.40	2.75	19.10	28.23	41.9

LEGEND

- UNDISTURBED NAOS
- REVEGITATED NAOS
- SCARRED LAND TO BE RESTORED

CAVALLIERE FLAT

NAOS ANALYSIS

ALMA SCHOOL/PINNACLE VISTA, SCOTTSDALE, AZ

Kimley»Horn

© 2015 KIMLEY-HORN AND ASSOCIATES, INC.

7740 North 16th Street, Suite 300
Phoenix, Arizona 85020 (602) 944-5500

DESIGNED	DRAWN	CHECKED
MTA	CGF	JMB

SCALE (H): 1"=80'
SCALE (V): NONE

DATE: JULY 2015

PROJECT NO. 191069012

DWG. NAME Cavalliere NAOS

SHEET NO. 1 of 1 shts

K:\PHX_Civil\191069012 - Greenwood\CADD\Exhibits\Cavalliere NAOS.dwg Jul 16, 2015 matt.anderson
KIMLEY-HORN AND ASSOCIATES, INC. ARCHITECT: ARCHITECT SIZE: ANSI D
THIS DOCUMENT, TOGETHER WITH THE CONCEPTS AND DESIGNS PRESENTED HEREIN, AS AN INSTRUMENT OF SERVICE, IS INTENDED ONLY FOR THE SPECIFIC PURPOSE AND CLIENT FOR WHICH IT WAS PREPARED. REUSE OF AND IMPROPER RELIANCE ON THIS DOCUMENT WITHOUT WRITTEN AUTHORIZATION AND ADAPTATION BY KIMLEY-HORN AND ASSOCIATES, INC. SHALL BE WITHOUT LIABILITY TO KIMLEY-HORN AND ASSOCIATES, INC.